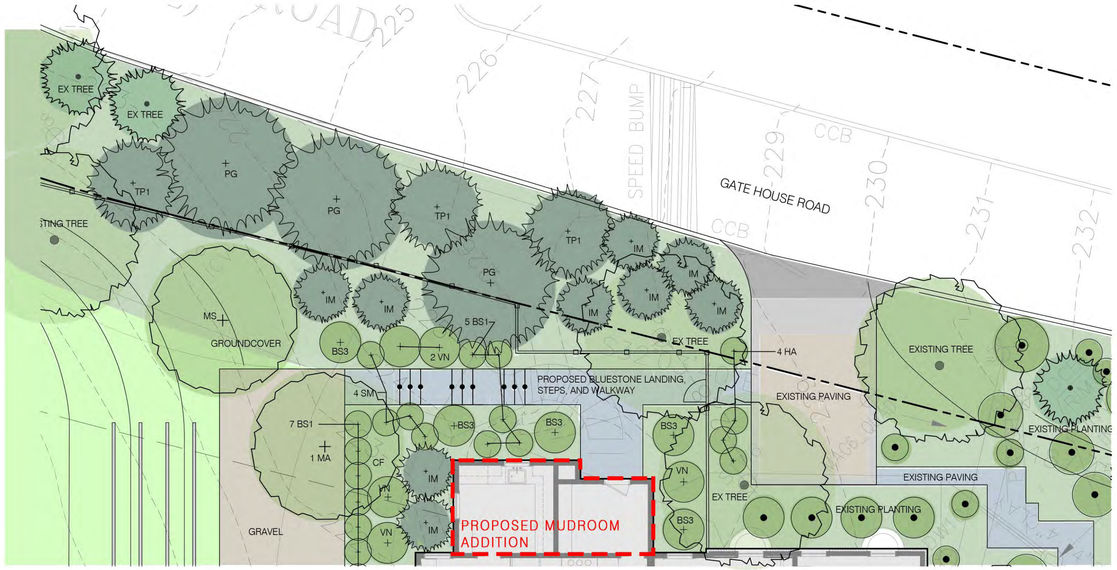

PLANT LIST

	EVERGREEN TREES			
QTY	CODE	BOTANICAL NAME	COMMON NAME	SIZE
3	PG	*Picea glauca*	White Spruce	14' ht.
3	TP2	*Thuja plicata 'Green Giant'*	Western Arborvitae	14' ht.
	EVERGREEN SHRUBS			
QTY	CODE	BOTANICAL NAME	COMMON NAME	SIZE
12	BS1	*Buxus 'Green Mountain'*	Green Mountain Boxwood	18" ht.
5	BS3	*Buxus 'Green Mountain'*	Green Mountain Boxwood	24" ht.
9	IM	*Ilex x meserveae 'Blue Princess'*	Meserve Holly	4' ht.
	DECIDUOUS TREES			
QTY	CODE	BOTANICAL NAME	COMMON NAME	SIZE
1	CF	*Cornus florida*	Dogwood	2" cal.
1	MA	*Maackia amurensis*	Maackia	6" cal.
1	MS	*Magnolia x soulangiana*	Saucer Magnolia	8' ht.
	DECIDUOUS SHRUBS			
QTY	CODE	BOTANICAL NAME	COMMON NAME	SIZE
4	HA	*Hydrangea arborescens*	Smooth Hydrangea	24" ht.
4	SM	*Spiraea x media 'Snowstorm'*	Snowstorm Spirea	24" ht.
5	VN	*Viburnum nudum 'Winterthur'*	Blackhaw Viburnum	36" ht.

PLAN ENLARGEMENT

SCALE: 1/8" = 1'-0"

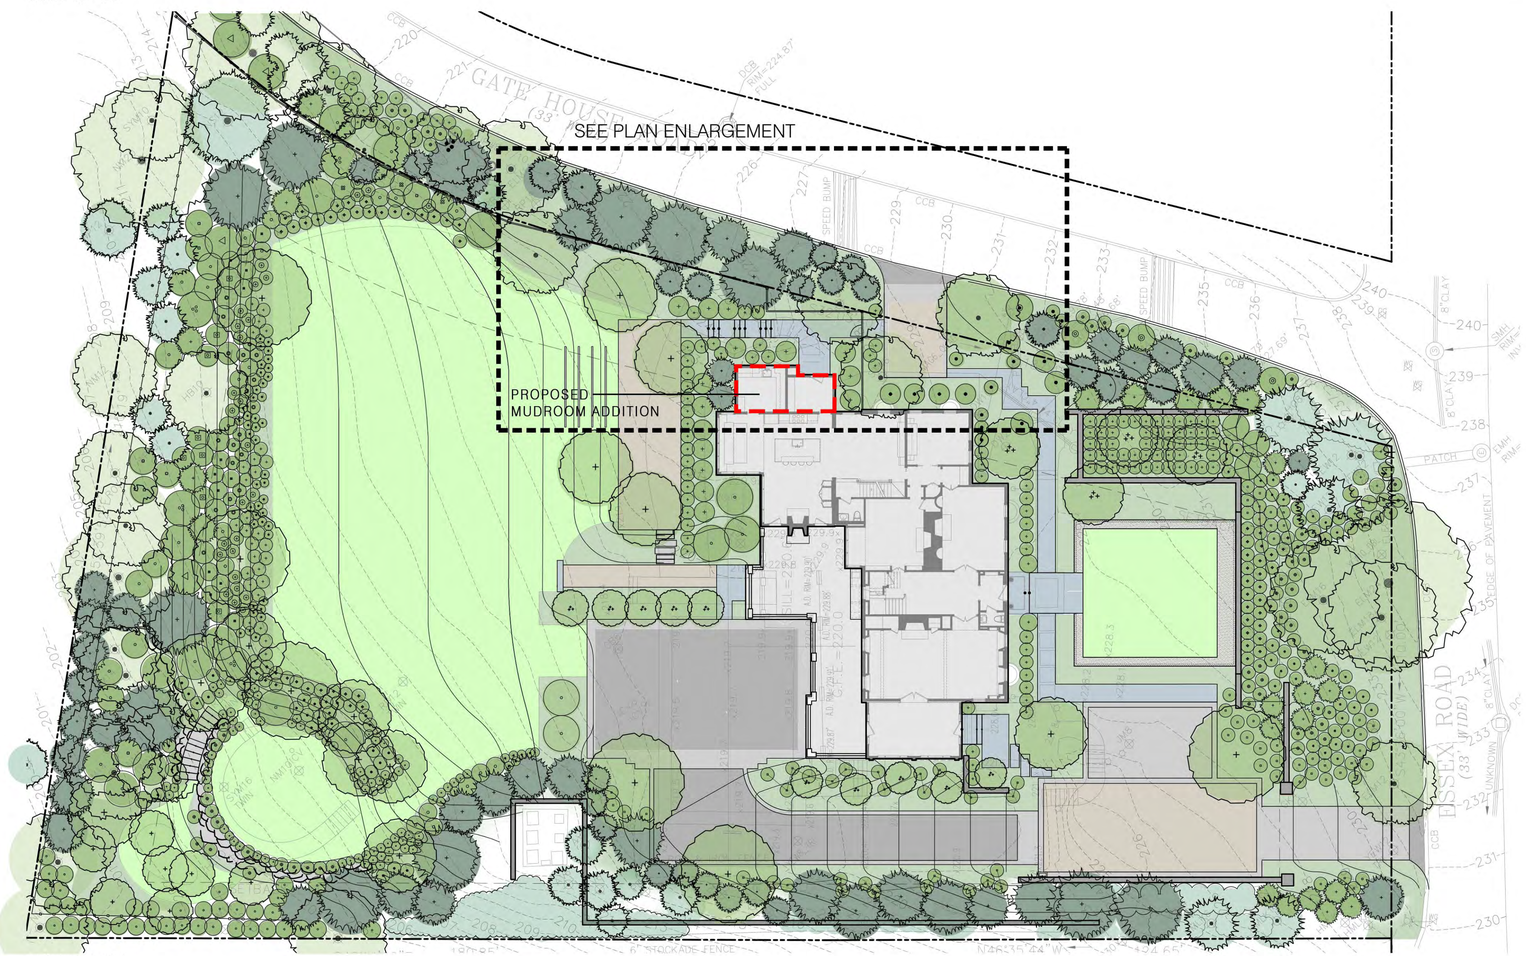

SITE PLAN

SCALE: 1/16" = 1'-0"

LEGEND

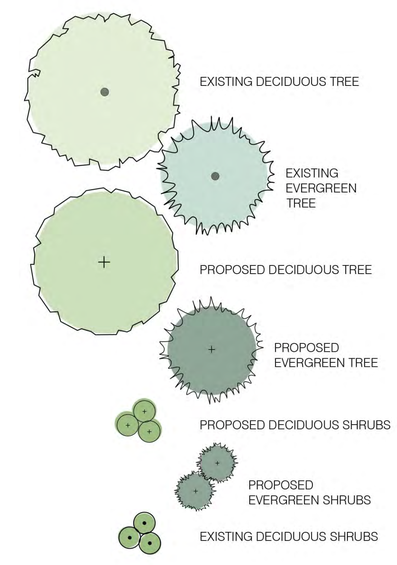

LANDSCAPE PLAN

109 ESSEX ROAD
NEWTON, MA

JANUARY 20, 2015

Keith LeBlanc Landscape Architecture Inc.
535 Albany Street No. 5A
Boston, MA 02118-2500
t 617.426.6475
www.kl-la.com