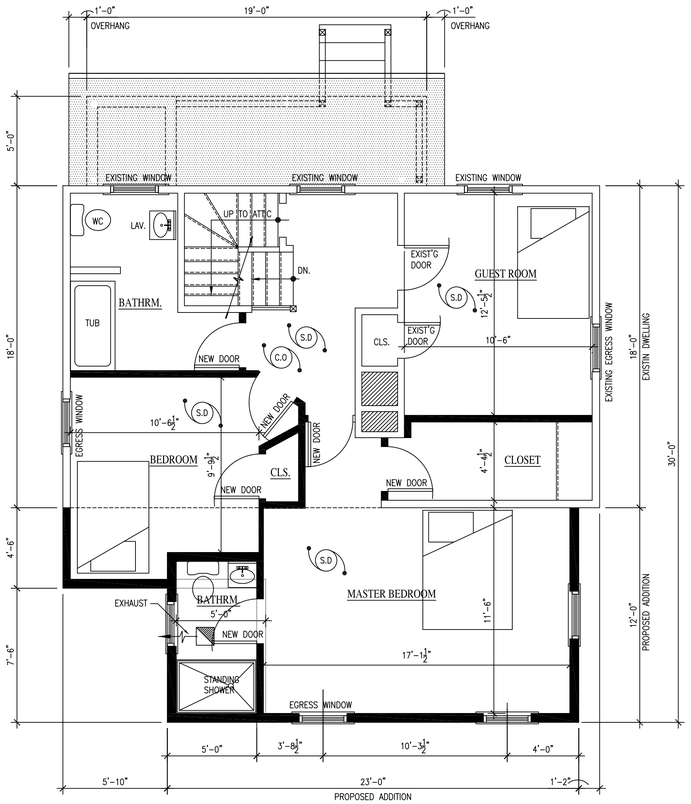

3 PROPOSED SECOND FLOOR PLAN

SCALE: 1/4" = 1'-0"

4 A3.0

1 A3.0

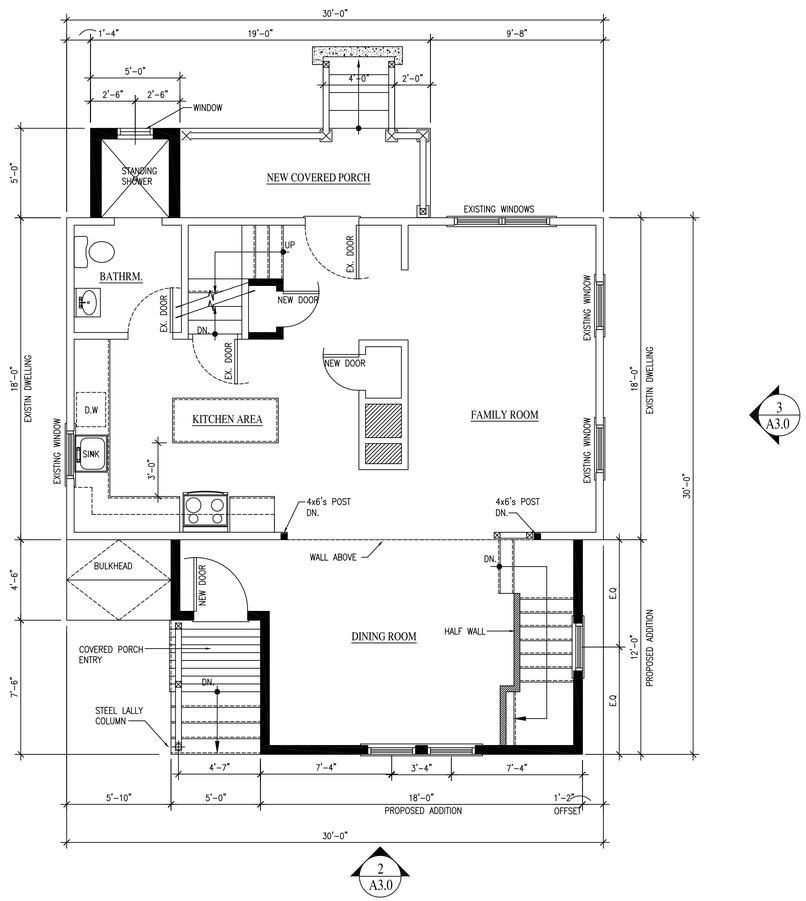

2 A3.0

2 PROPOSED FIRST FLOOR PLAN

SCALE: 1/4" = 1'-0"

3 A3.0

LEGEND

- EXISTING CONDITION TO REMAIN
- NEW WOOD CONSTRUCTION
- NEW CONCRETE FOUNDATION WALL

ARCHITECTURAL DESIGN GROUP
COMMERCIAL & RESIDENTIAL PLANNING
550 WORCESTER ROAD
FRAMINGHAM, MA
PH. 508.877.1982
E-MAIL: arch1088@aol.com

PROFESSIONAL SEAL

REVISIONS

Title Sheet

PROPOSED ADDITION AT
Nommi Nadich And
David Belcourt Residence
6 Denns Place
Newton, Mass

PROPOSED FLOOR PLANS
FOR
BOARD OF APPEAL HEARING

PROJECT NUMBER:
DRAWN BY:
REVIEWED BY:
DATE: 03.13.15

SHEET NUMBER
A1.0

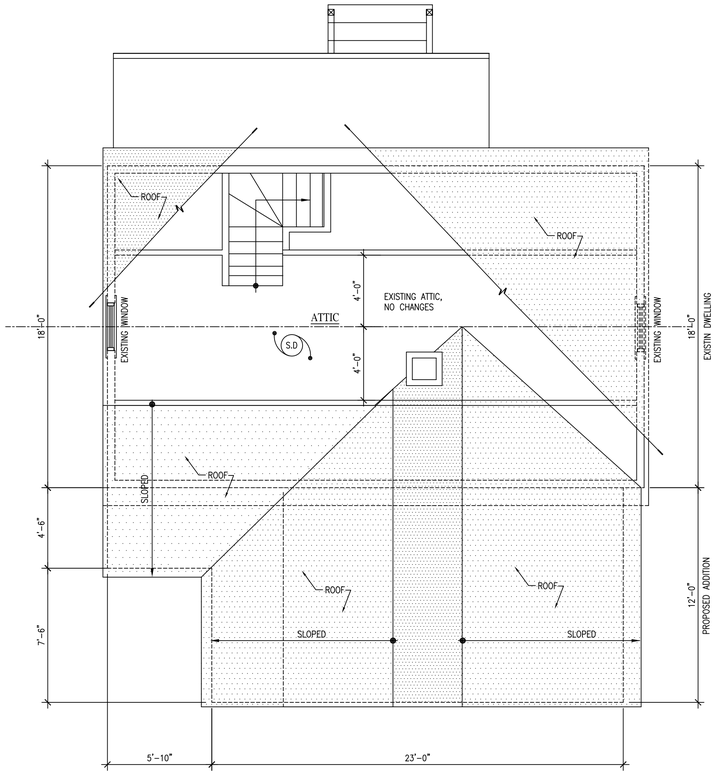

2 ATTIC LEVEL

SCALE: 1/4" = 1'-0"

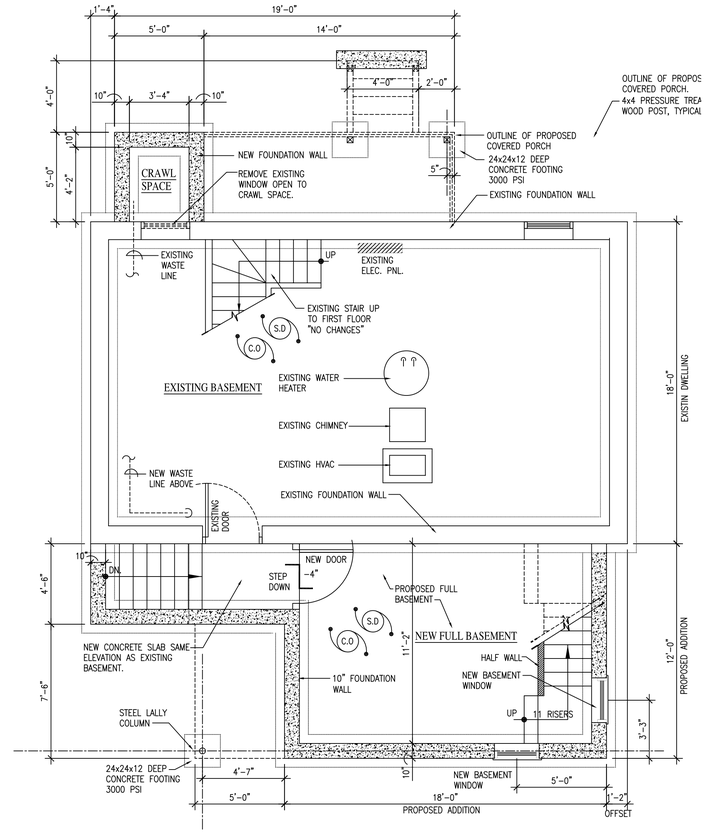

1 PROPOSED BASEMENT PLAN

SCALE: 1/4" = 1'-0"

LEGEND

- EXISTING CONDITION TO REMAIN
- NEW WOOD CONSTRUCTION
- NEW CONCRETE FOUNDATION WALL

ARCHITECTURAL DESIGN GROUP
COMMERCIAL & RESIDENTIAL PLANNING
550 WORCESTER ROAD
FRAMINGHAM, MA
PH. 508.877.1982
E-MAIL: arch1088@aol.com

PROFESSIONAL SEAL

REVISIONS

Title Sheet

PROPOSED ADDITION AT
Nommi Nadich And
David Belcourt Residence
6 Denns Place
Newton, Mass

PROPOSED FLOOR PLANS
FOR
BOARD OF APPEAL HEARING

PROJECT NUMBER:
DRAWN BY:
REVIEWED BY:
DATE: 03.13.15

SHEET NUMBER
A2.0

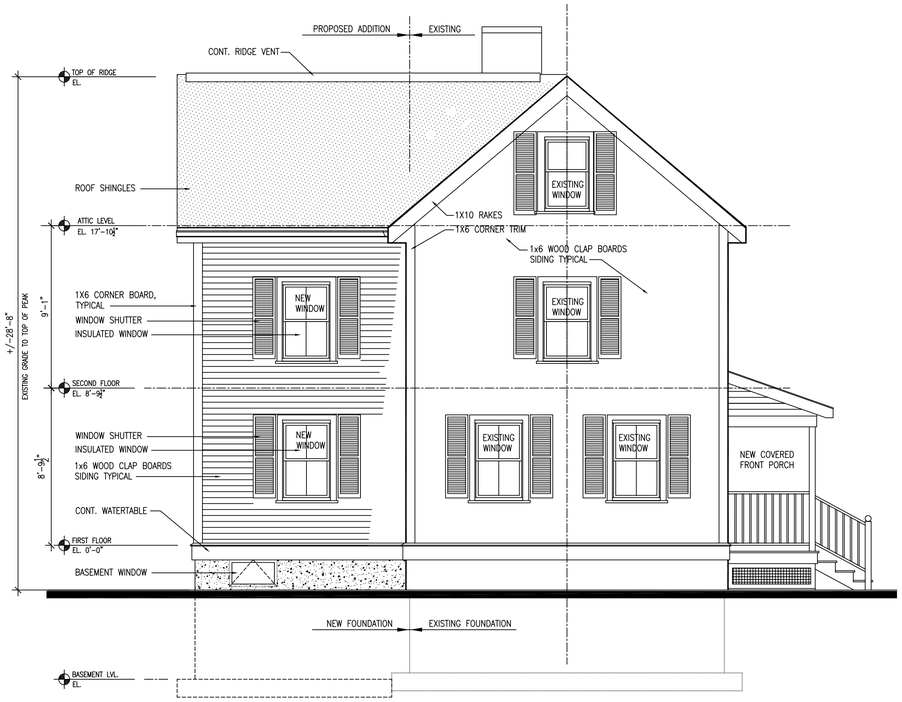

3 PROPOSED RIGHT SIDE ELEVATION

SCALE: 1/4" = 1'-0"

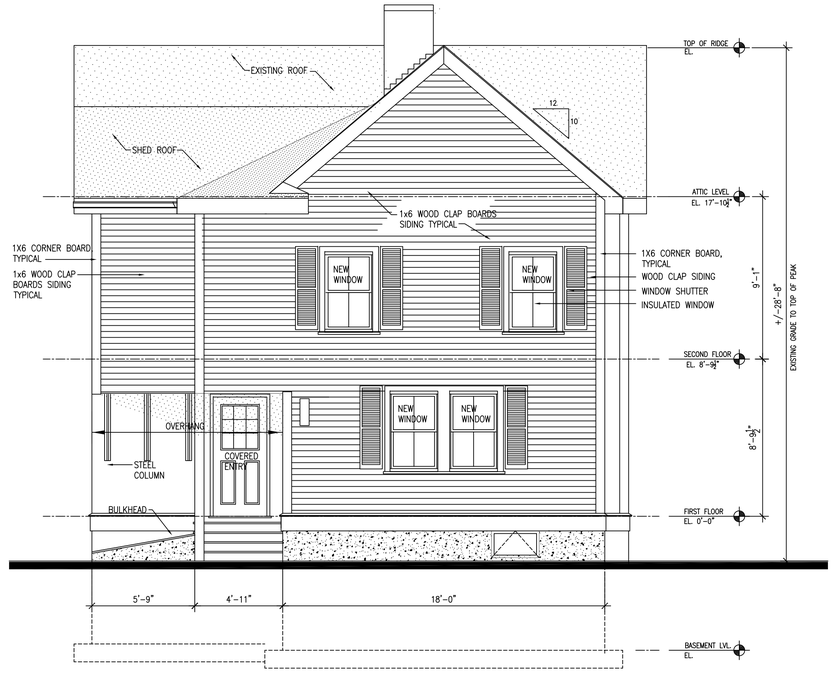

2 PROPOSED REAR ELEVATION

SCALE: 1/4" = 1'-0"

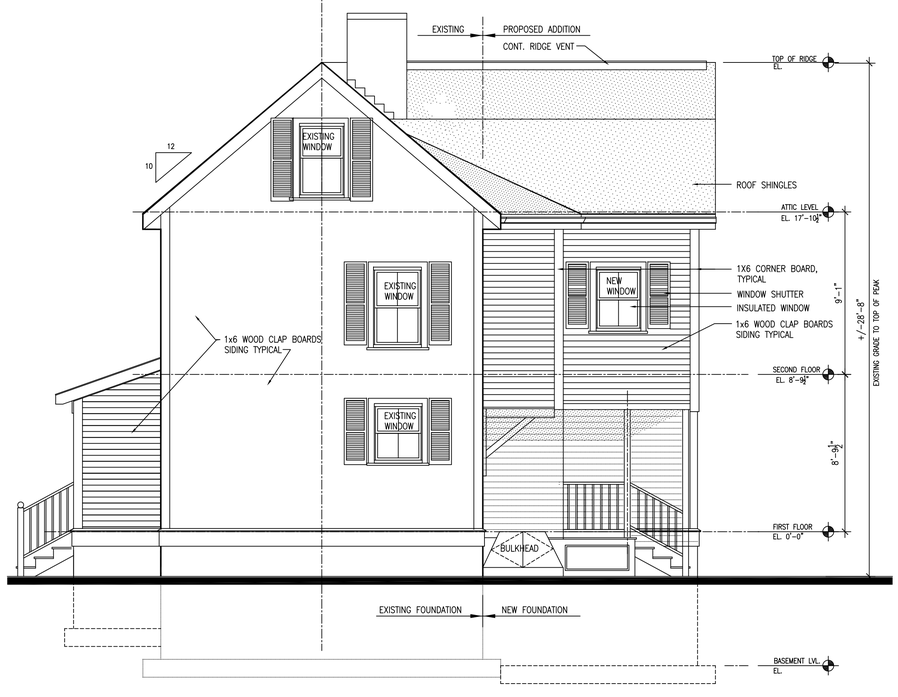

4 PROPOSED LEFT SIDE ELEVATION

SCALE: 1/4" = 1'-0"

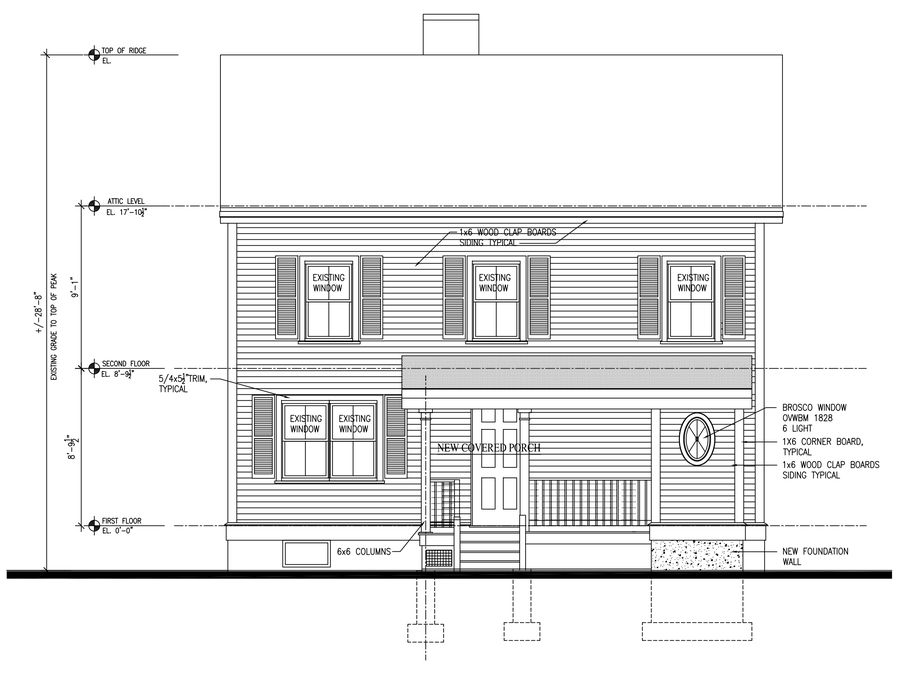

1 PROPOSED FRONT ELEVATION

SCALE: 1/4" = 1'-0"

ARCHITECTURAL DESIGN GROUP
COMMERCIAL & RESIDENTIAL PLANNING
550 WORCESTER ROAD
FRAMINGHAM, MA
PH. 508.877.1982
E-MAIL: arch1088@aol.com

PROFESSIONAL SEAL

REVISIONS

Title Sheet

PROPOSED ADDITION AT
Nommi Nadich And
David Belcourt Residence
6 Denns Place
Newton, Mass

PROPOSED EXTERIOR
ELEVATIONS
FOR
BOARD OF APPEAL HEARING

PROJECT NUMBER:
DRAWN BY:
REVIEWED BY:
DATE: 03.13.15

SHEET NUMBER
A3.0