CITY OF NEWTON, MASSACHUSETTS
DEPARTMENT OF PUBLIC WORKS - TRANSPORTATION DIVISION
INTERSECTION IMPROVEMENT CONCEPT D

LOCATION: Beacon Street at Waban Avenue

APPROXIMATE SCALE: 1" = 30'

PARKING SPACES: 28

DATE: 4.03.2014

DRAWING PREPARED BY: GTS

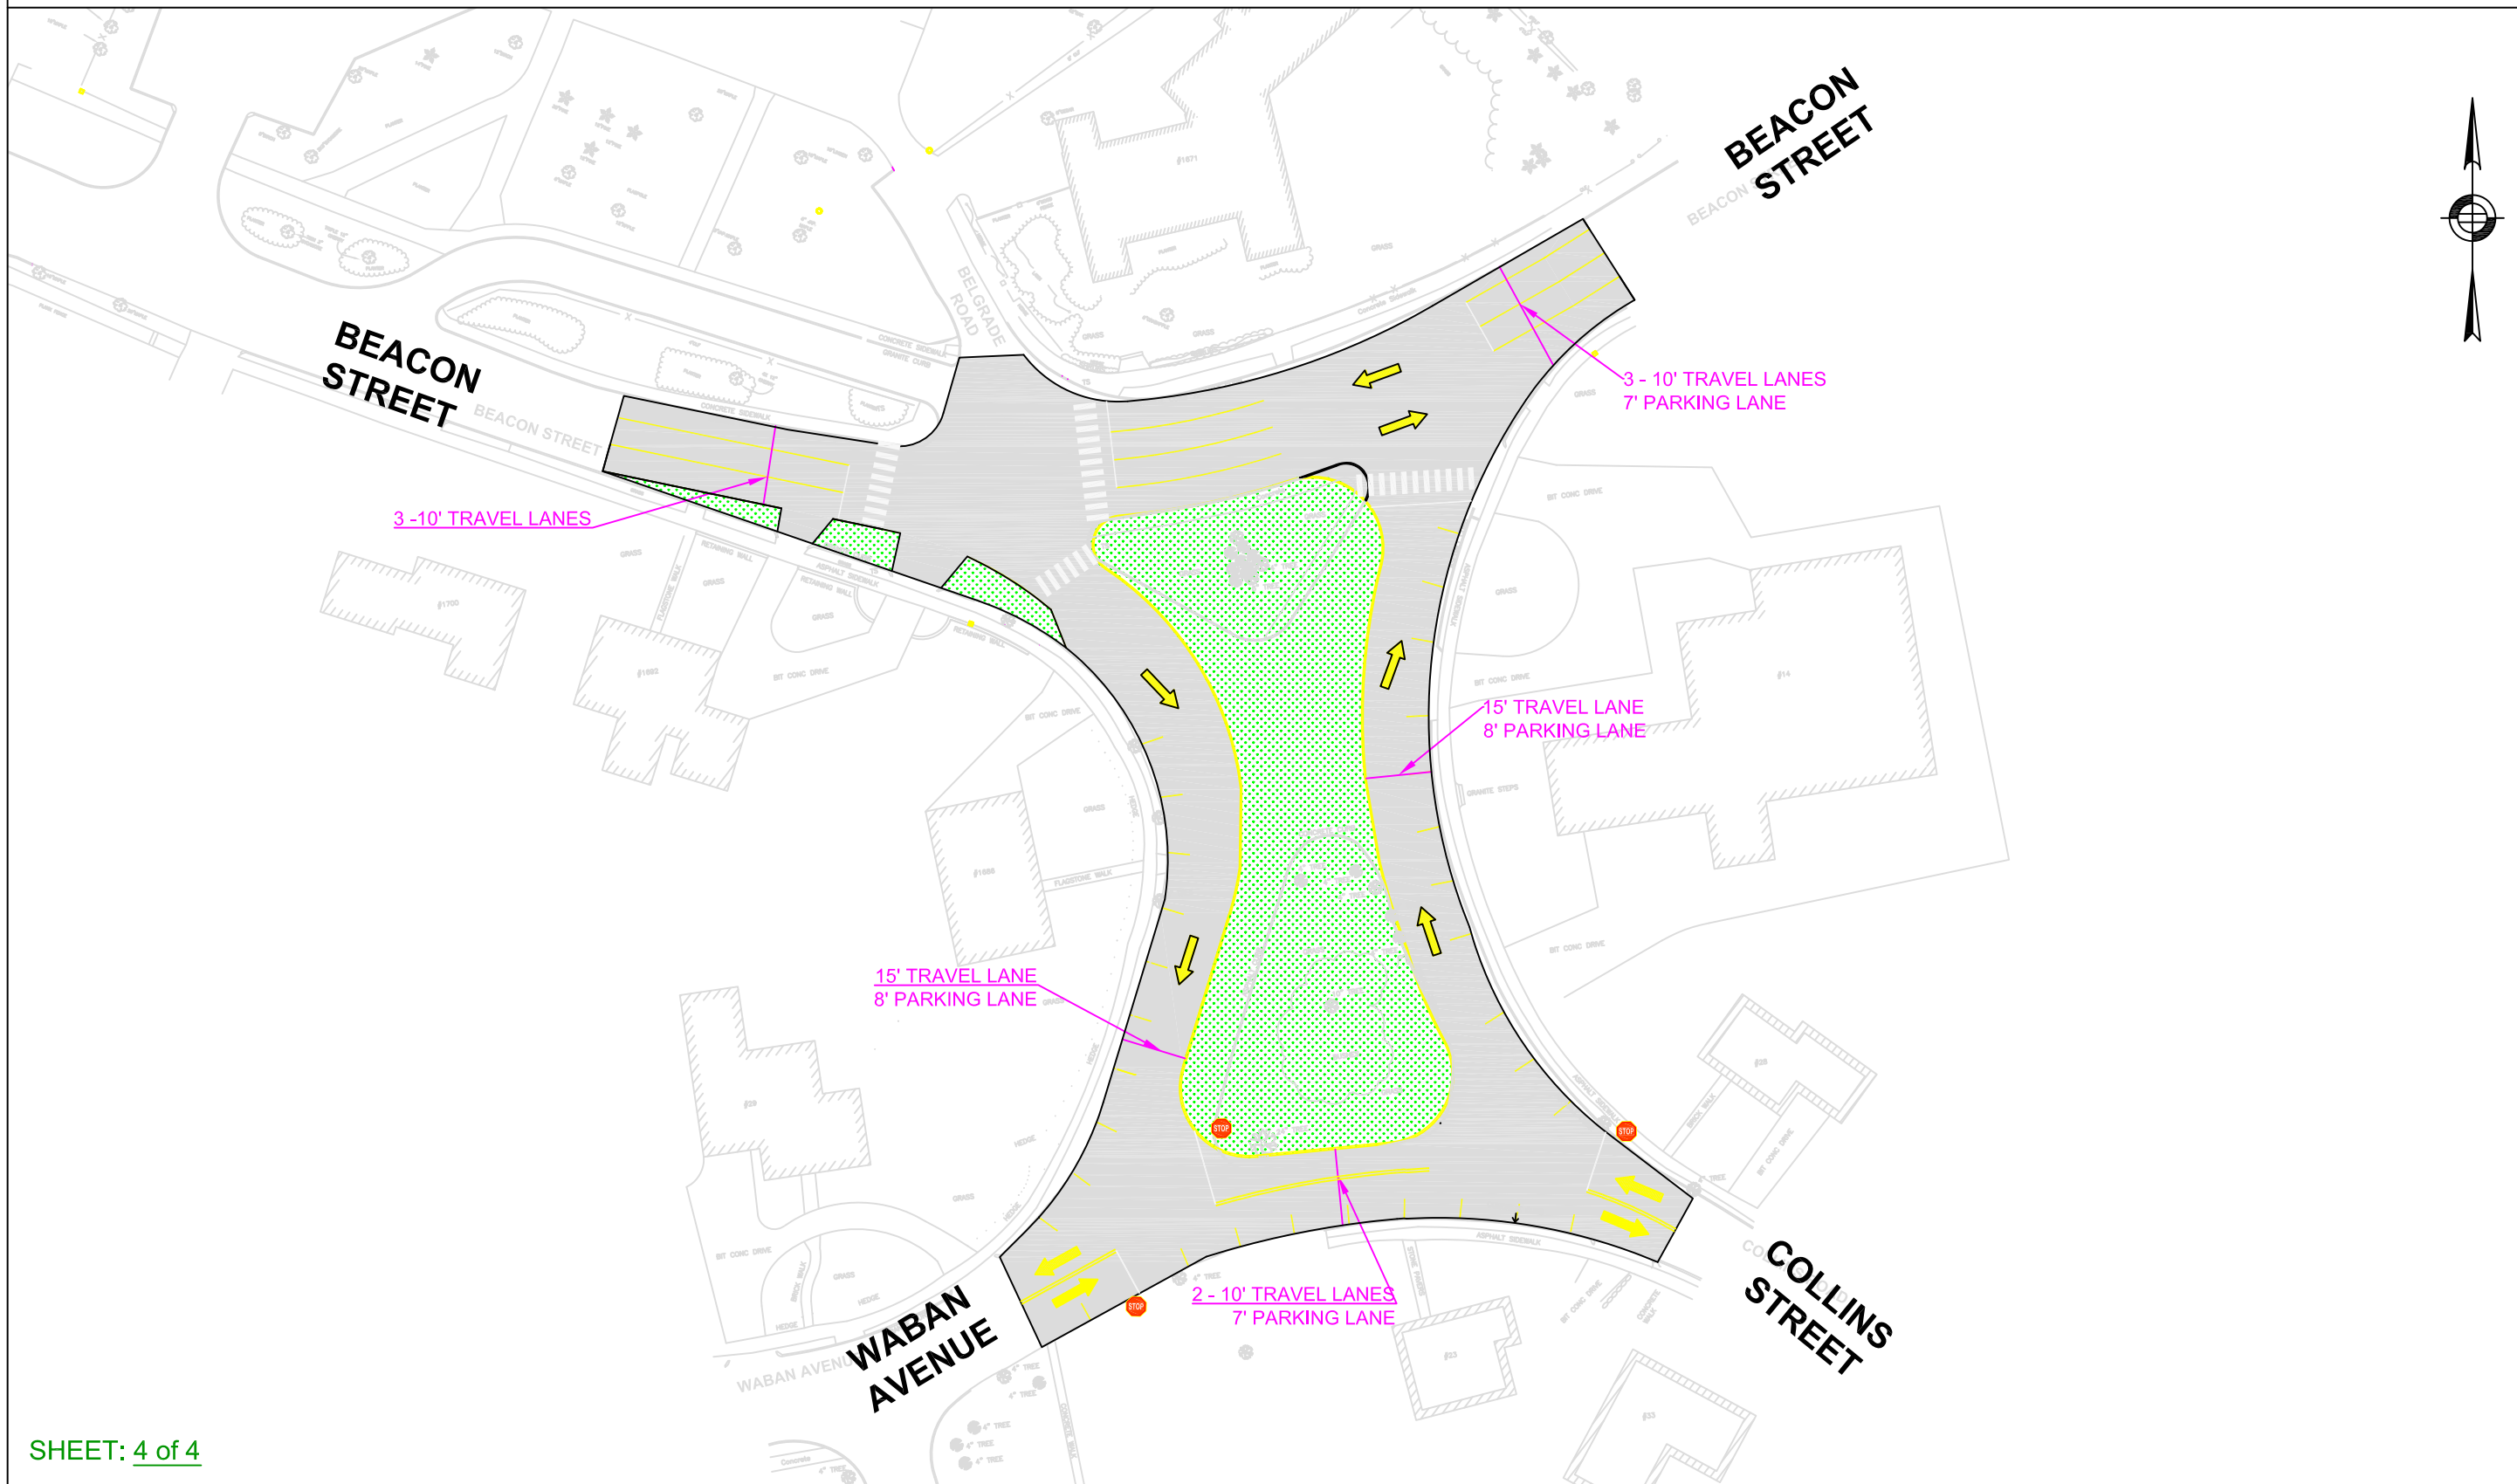

SHEET: 4 of 4

#417-13