Attachment D

Footing Elevation to Bottom of Test Pit Comparison Exhibit

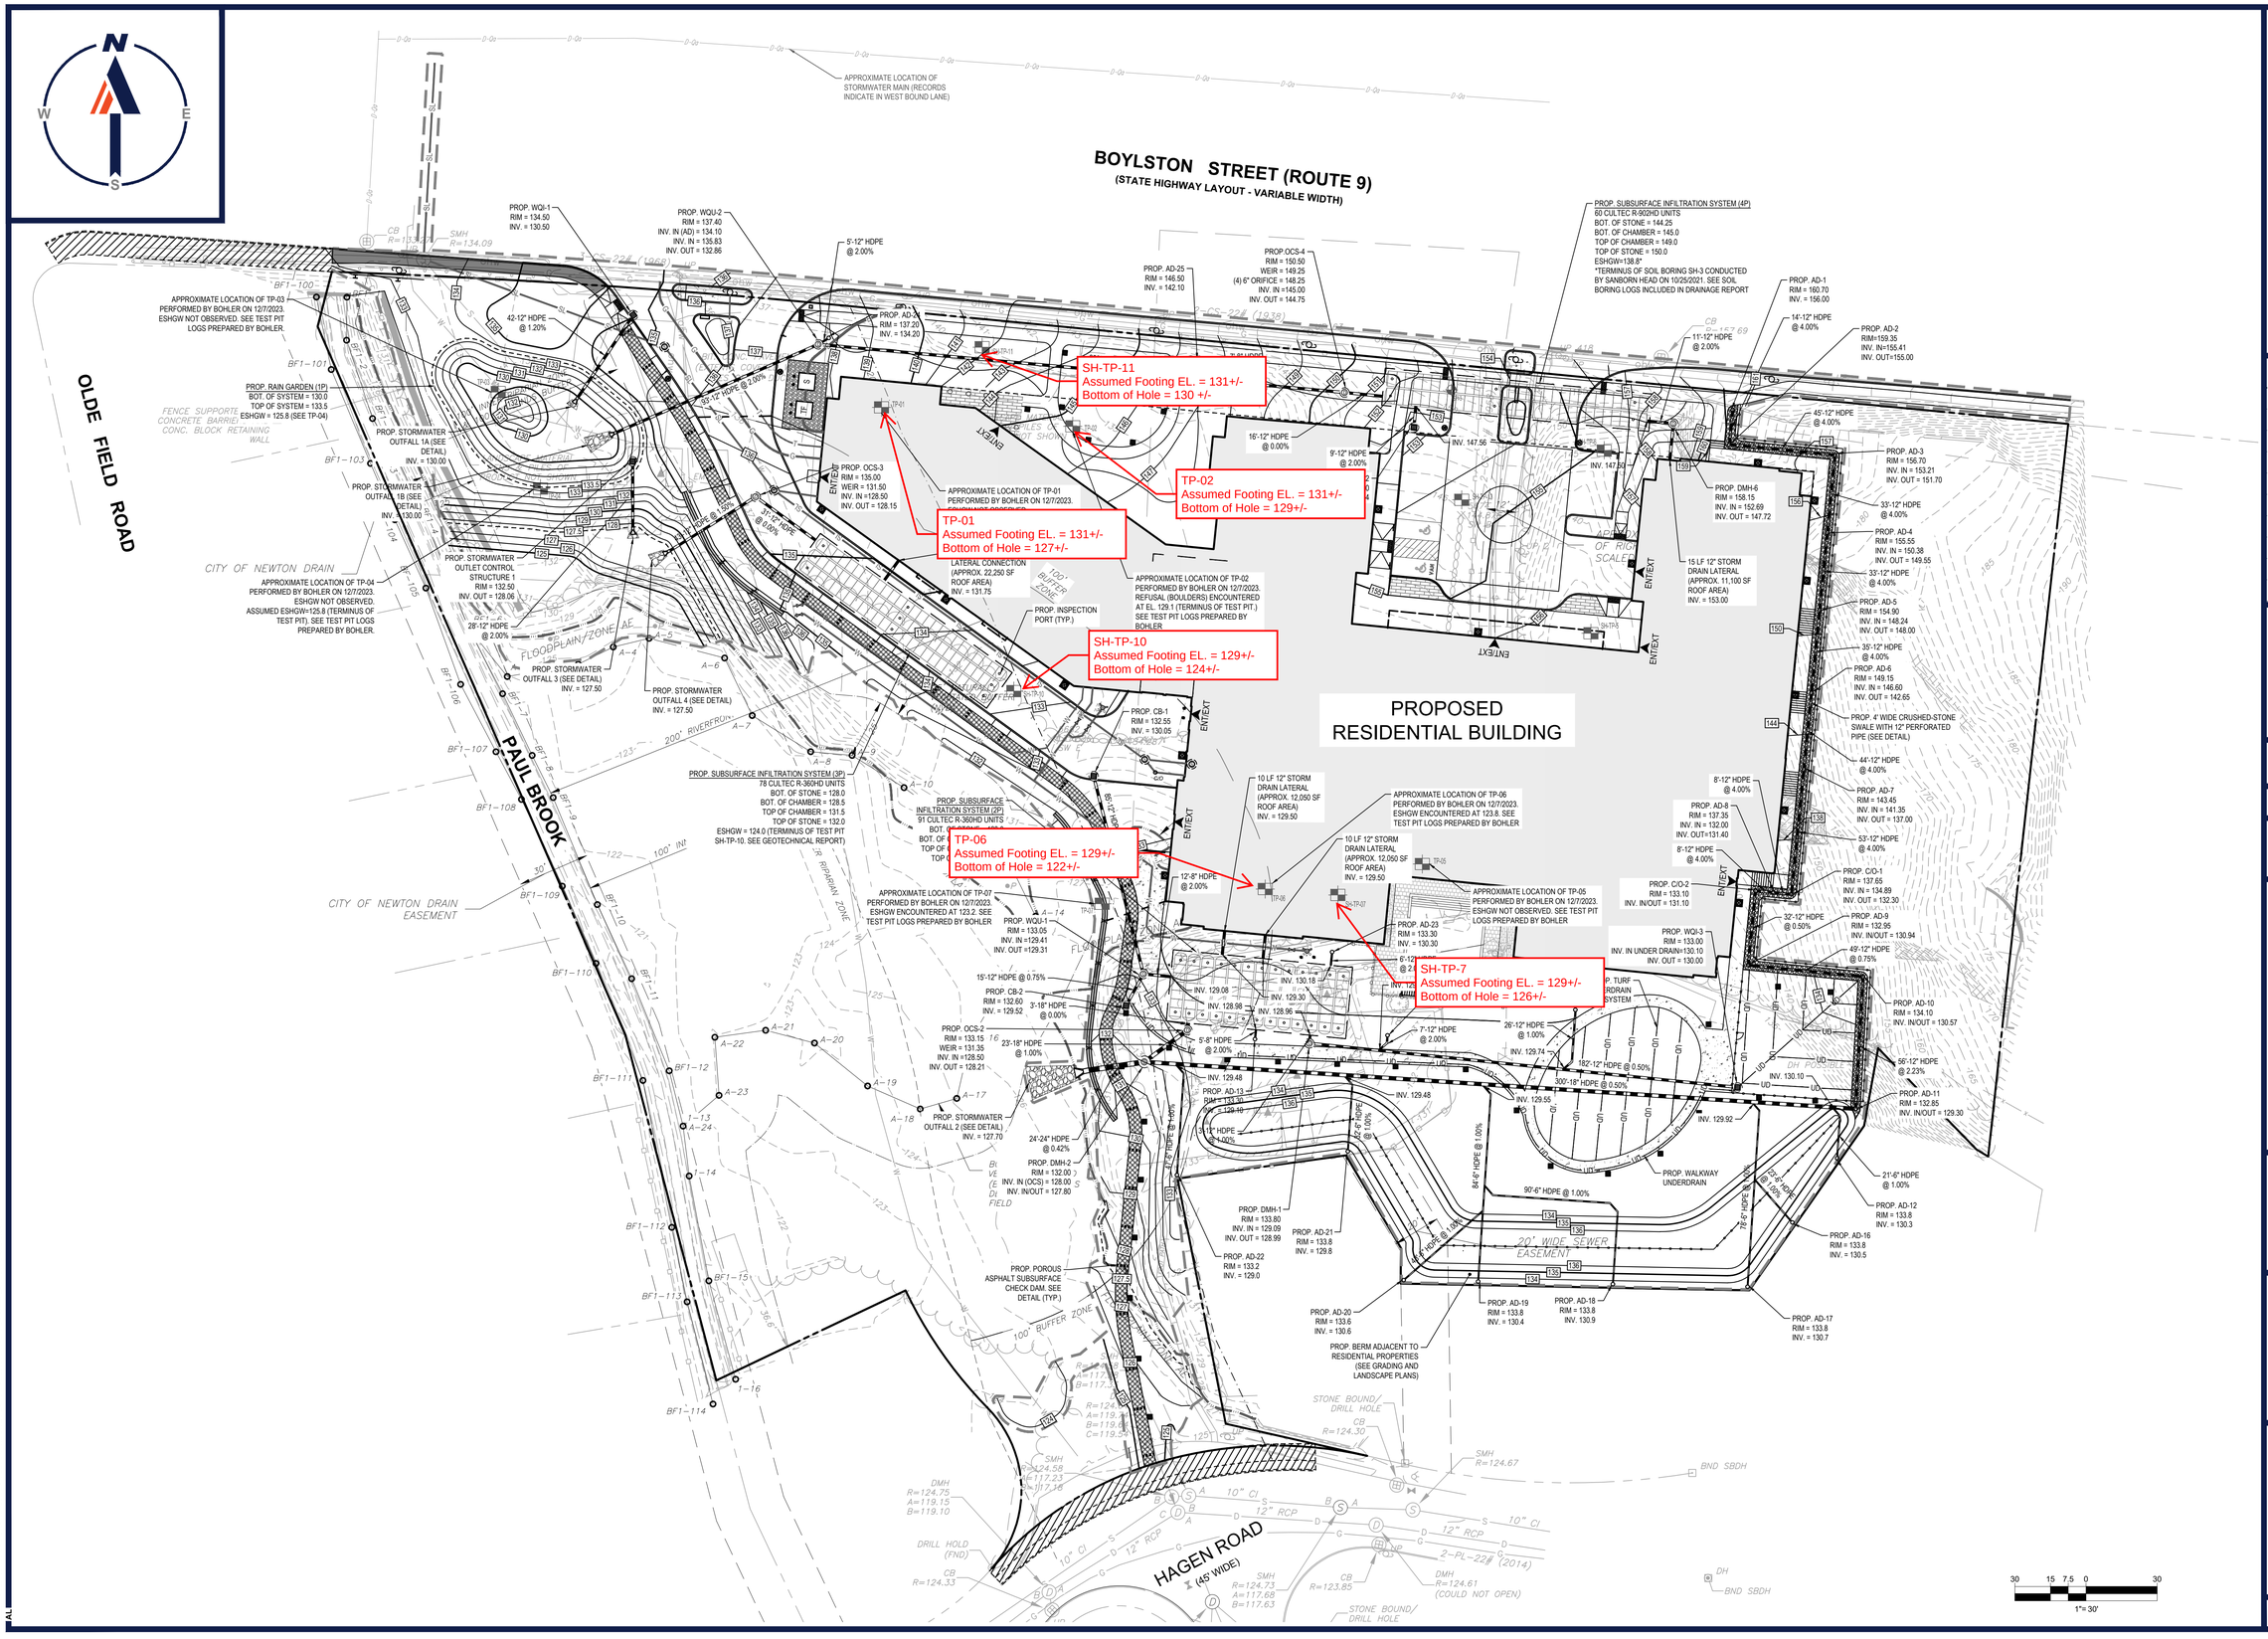

BOHLER™

SITE CIVIL AND CONSULTING ENGINEERING
LAND SURVEYING
PROGRAM MANAGEMENT
LANDSCAPE ARCHITECTURE
SUSTAINABLE DESIGN
PERMITTING SERVICES
TRANSPORTATION SERVICES

THE INFORMATION, DESIGN AND CONTENT OF THIS PLAN IS PROPRIETARY AND SHALL NOT BE EXPIRED OR USED FOR ANY PURPOSE WITHOUT PRIOR WRITTEN AUTHORIZATION FROM BOHLER. ONLY APPROVED, SEALED PLANS SHALL BE UTILIZED FOR CONSTRUCTION PURPOSES
© 2024 BOHLER, INC.

Know what's below. Call before you dig.
ALWAYS CALL 811
It's fast. It's free. It's the law.

PERMIT SET

THIS DRAWING IS INTENDED FOR MUNICIPAL AND/OR AGENCY REVIEW AND APPROVAL. IT IS NOT INTENDED AS A CONSTRUCTION DOCUMENT UNLESS INDICATED OTHERWISE.

PROJECT:

NOTICE OF INTENT APPLICATION

FOR

TOLL BROTHERS, INC

PROPOSED RESIDENTIAL DEVELOPMENT

528 BOYLSTON STREET
CITY OF NEWTON
MIDDLESEX COUNTY, MA

BOHLER
45 FRANKLIN STREET, 5th FLOOR
BOSTON, MA 02110
Phone: (617) 849-8040
www.BohlerEngineering.com

SHEET TITLE:

EXHIBIT

FOOTING ELEVATION TO BOTTOM OF TEST PIT COMPARISON WITHIN AREAS OF RIVERFRONT AND BUFFER ZONE.

DATE: OCTOBER 18, 2024

P:\2022\MA\B220089.00\CAD\DRAWINGS\PLAN SETS\CIVIL SITE PLANS\MA\B220089.00-SIPPD-A(----)-LAYOUT C-402-DRAIN