EXTERIOR STAIR ADDITION TO 20 & 22 CIRCUIT AVE NEWTON, MA	Mark Sangiolo, Architect Sangiolo Associates 23 Willow St W. Harwich MA 02671 617 272 5402
Construction Control sign off:	12-16-10 r. 10-30-16

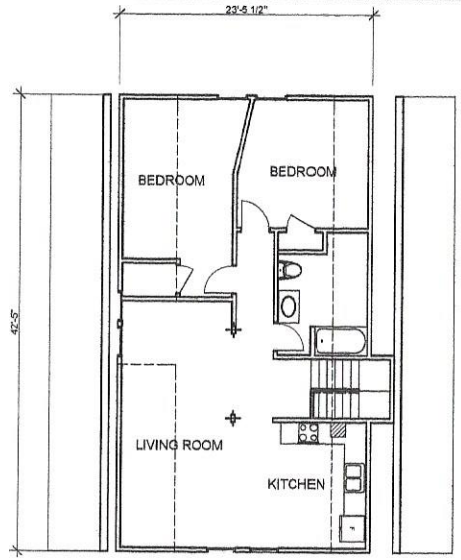

THIRD FLOOR

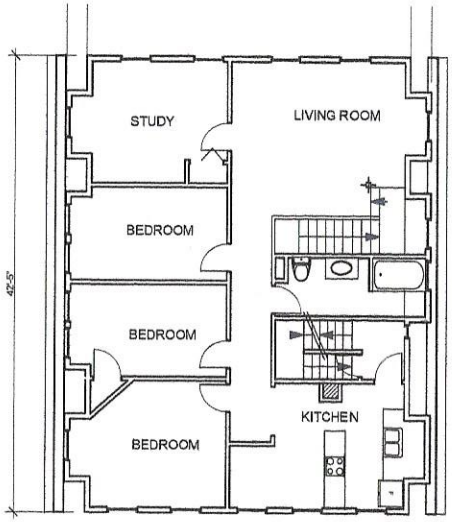

SECOND FLOOR

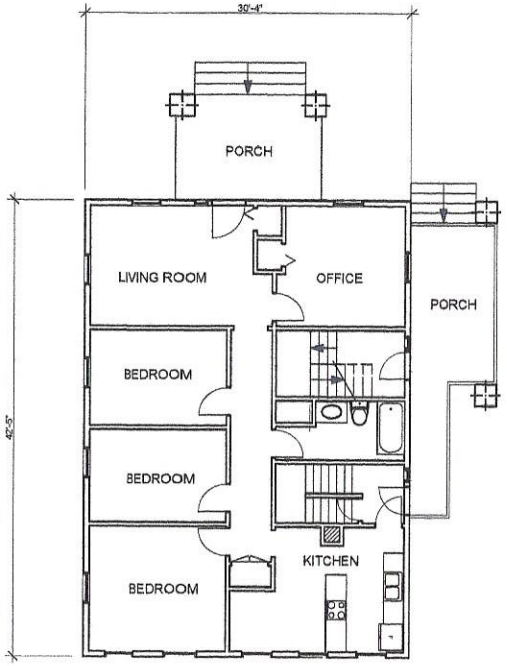

FIRST FLOOR

0 4' 8' 16'

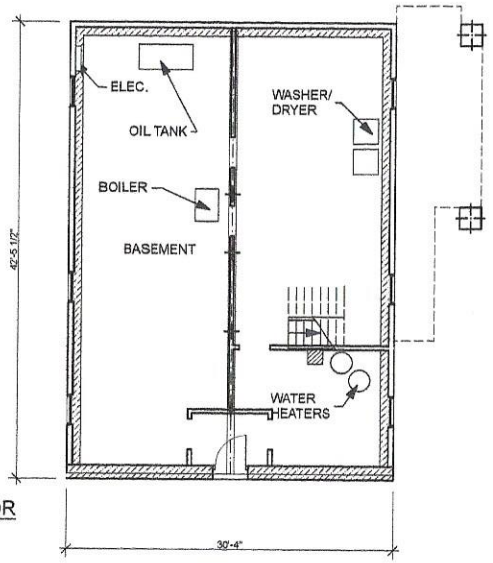

BASEMENT FLOOR

REAR ELEVATION

EX1

EXTERIOR STAIR ADDITION TO 20 & 22 CIRCUIT AVE NEWTON, MA	Mark Sangiolo, Architect Sangiolo Associates 23 Willow St W. Harwich MA 02671 617 272 5402
Construction Control sign off:	12-16-10 r. 10-30-16

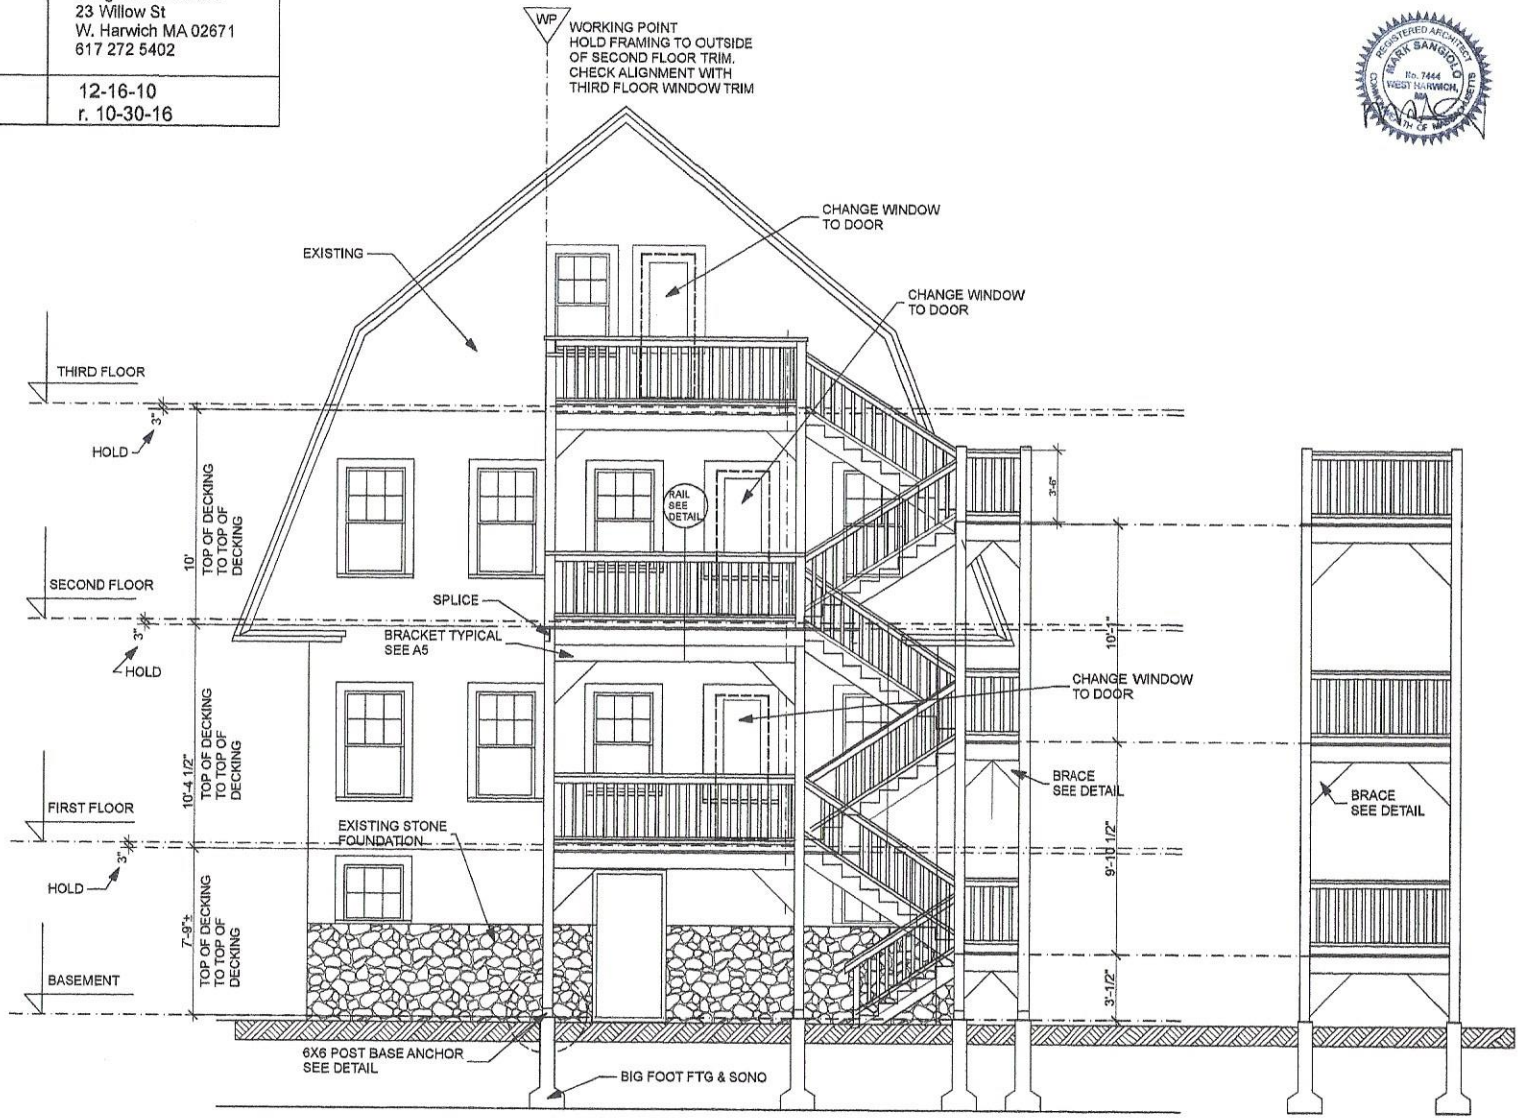

REAR ELEVATION

SIDE ELEVATION
OF STAIR

A4