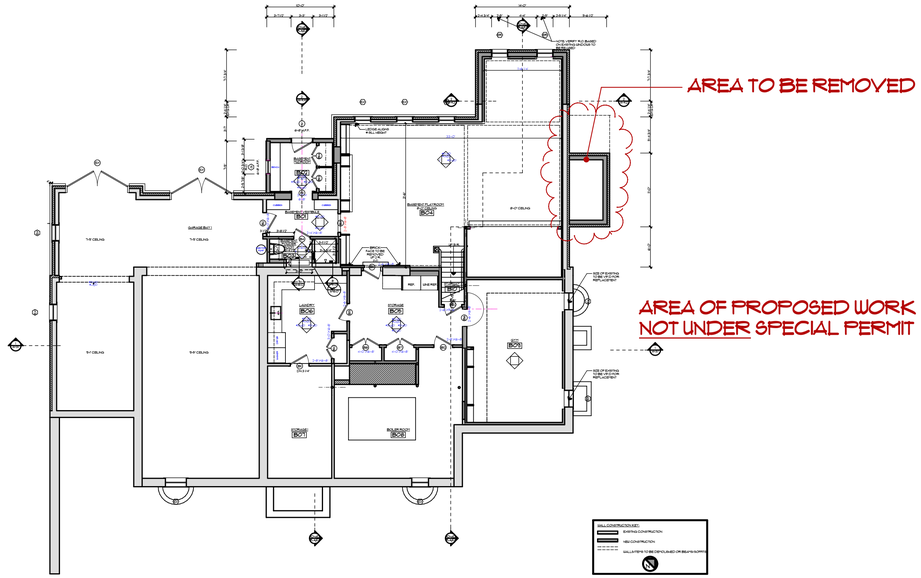

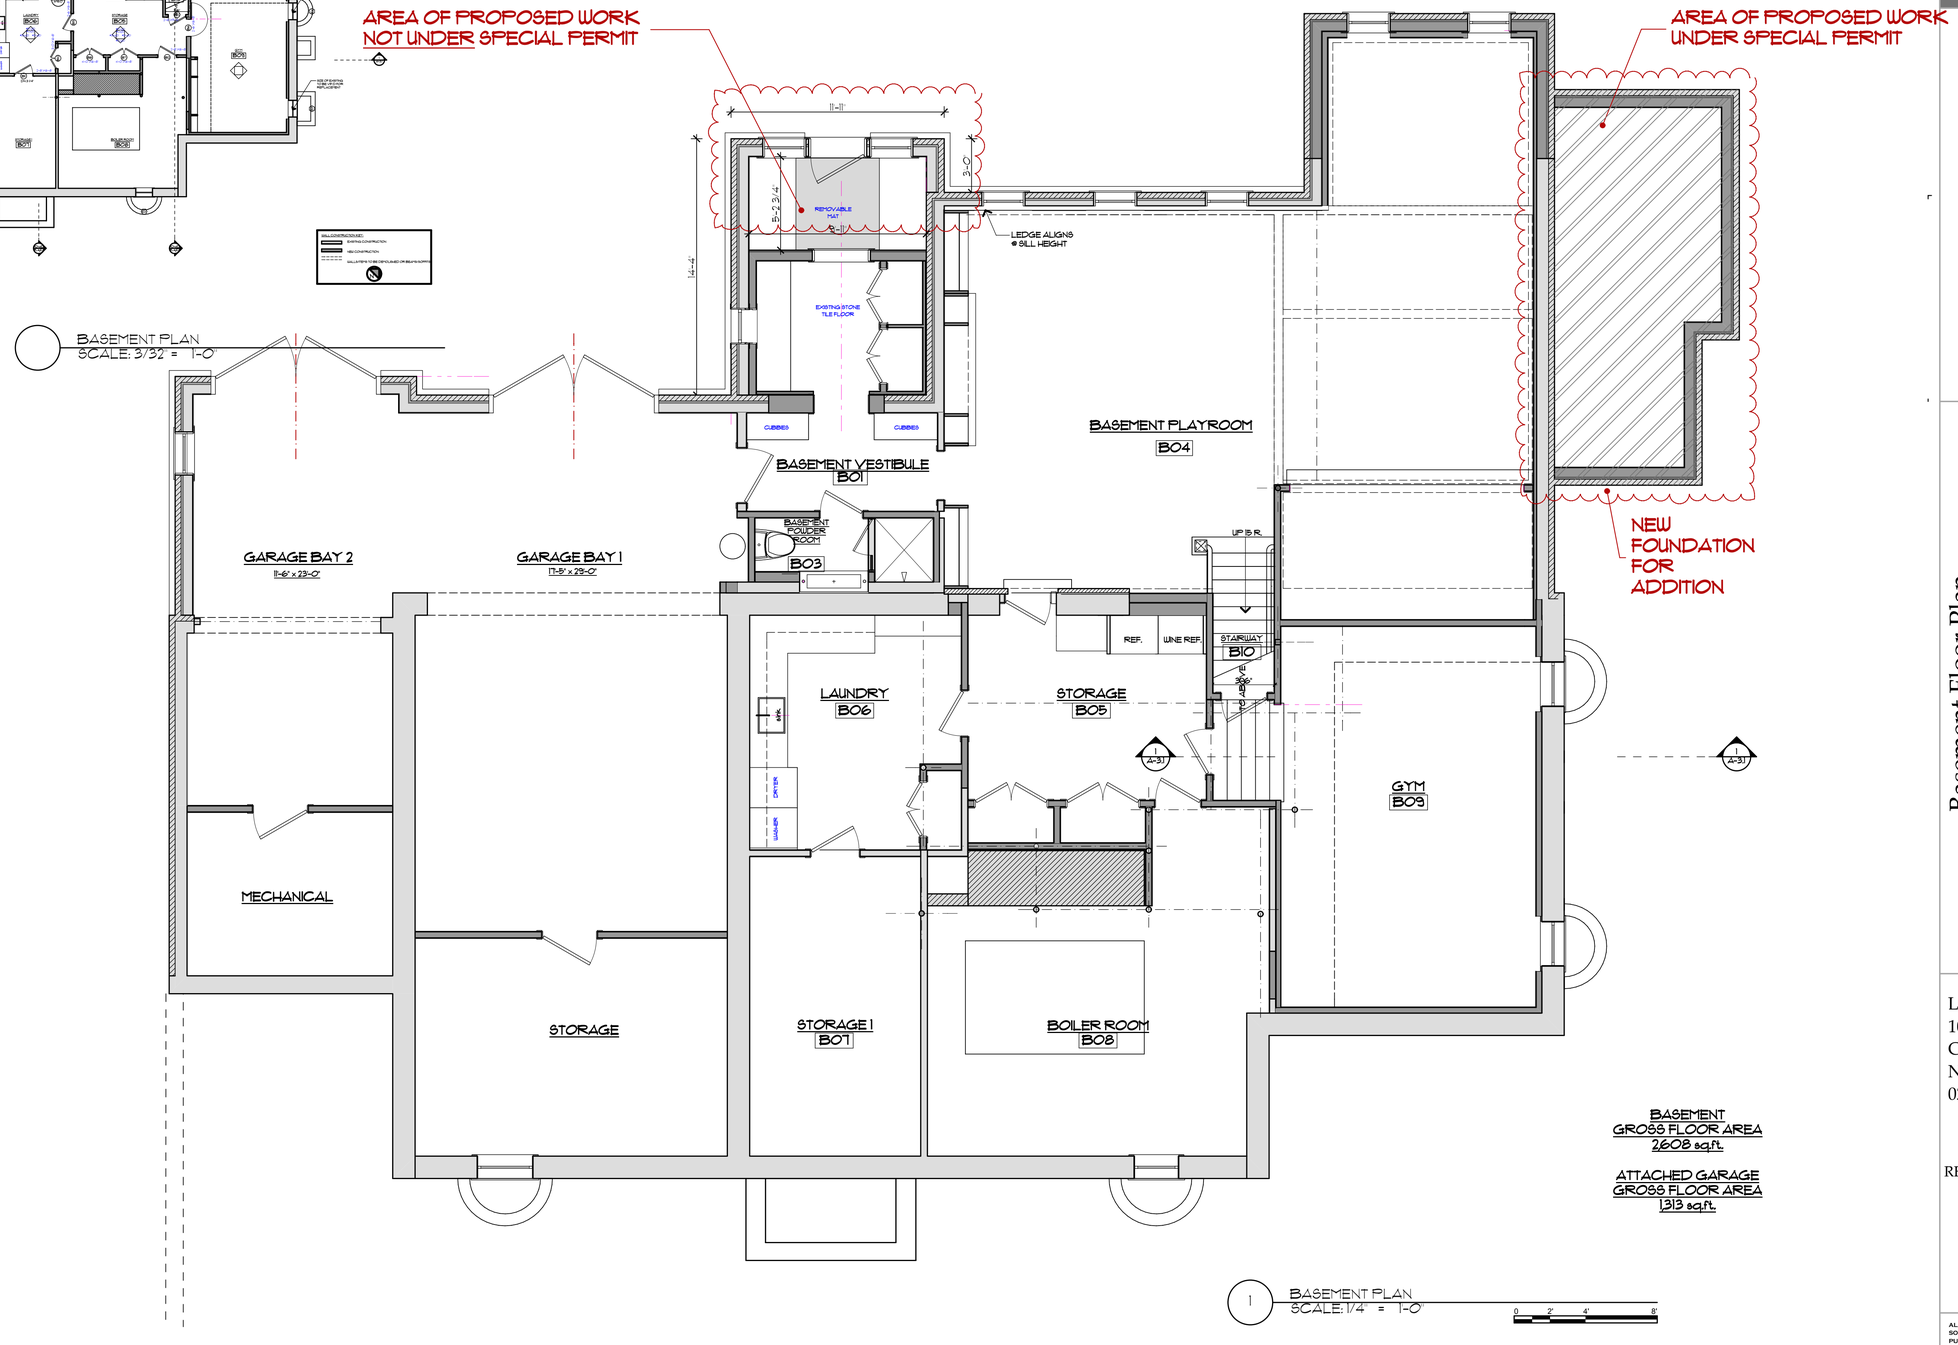

BASEMENT PLAN
SCALE: 3/32 = 1'-0"

BASEMENT PLAN
SCALE: 1/4" = 1'-0"

BASEMENT
GROSS FLOOR AREA
2608 sq.ft.

ATTACHED GARAGE
GROSS FLOOR AREA
1,313 sq.ft.

BOTTICELLI & POHL
ARCHITECTS

82 EASTON STREET
NANTUCKET, MA 02554
P 508 228 5455
F 508 228 3718

9 EAST STREET
BOSTON, MA 02111
P 617 482 4543
F 617 482 4562

Basement Floor Plan

Laughlin Residence
109 Essex Road
Chestnut Hill
Newton, MA
02467

REVISED: 2018-02-04

A-1.0

ALL DRAWINGS AND DESIGNS CONTAINED ARE THE SOLE PROPERTY OF BOTTICELLI & POHL, P.C. NO PUBLICATION OR USE OF THESE DOCUMENTS IS PERMITTED WITHOUT PRIOR APPROVAL FROM BOTTICELLI & POHL, P.C.

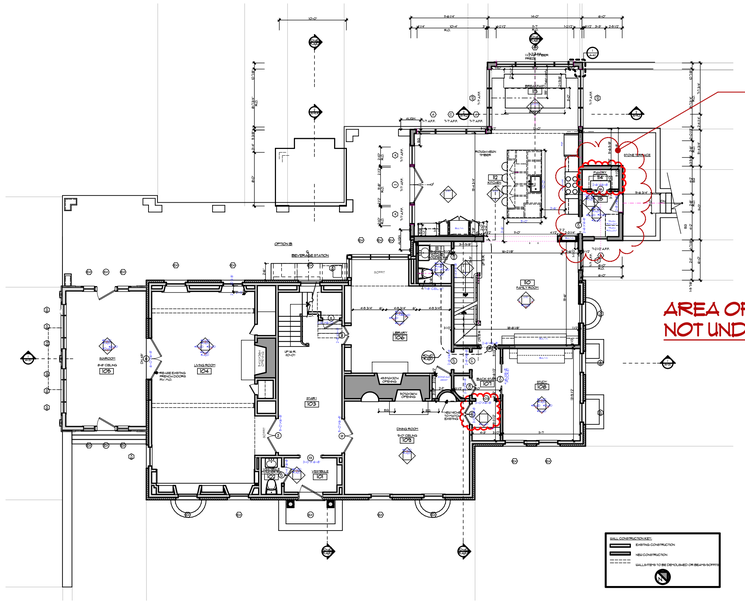

FIRST FLOOR PLAN
SCALE: 3/32" = 1'-0"

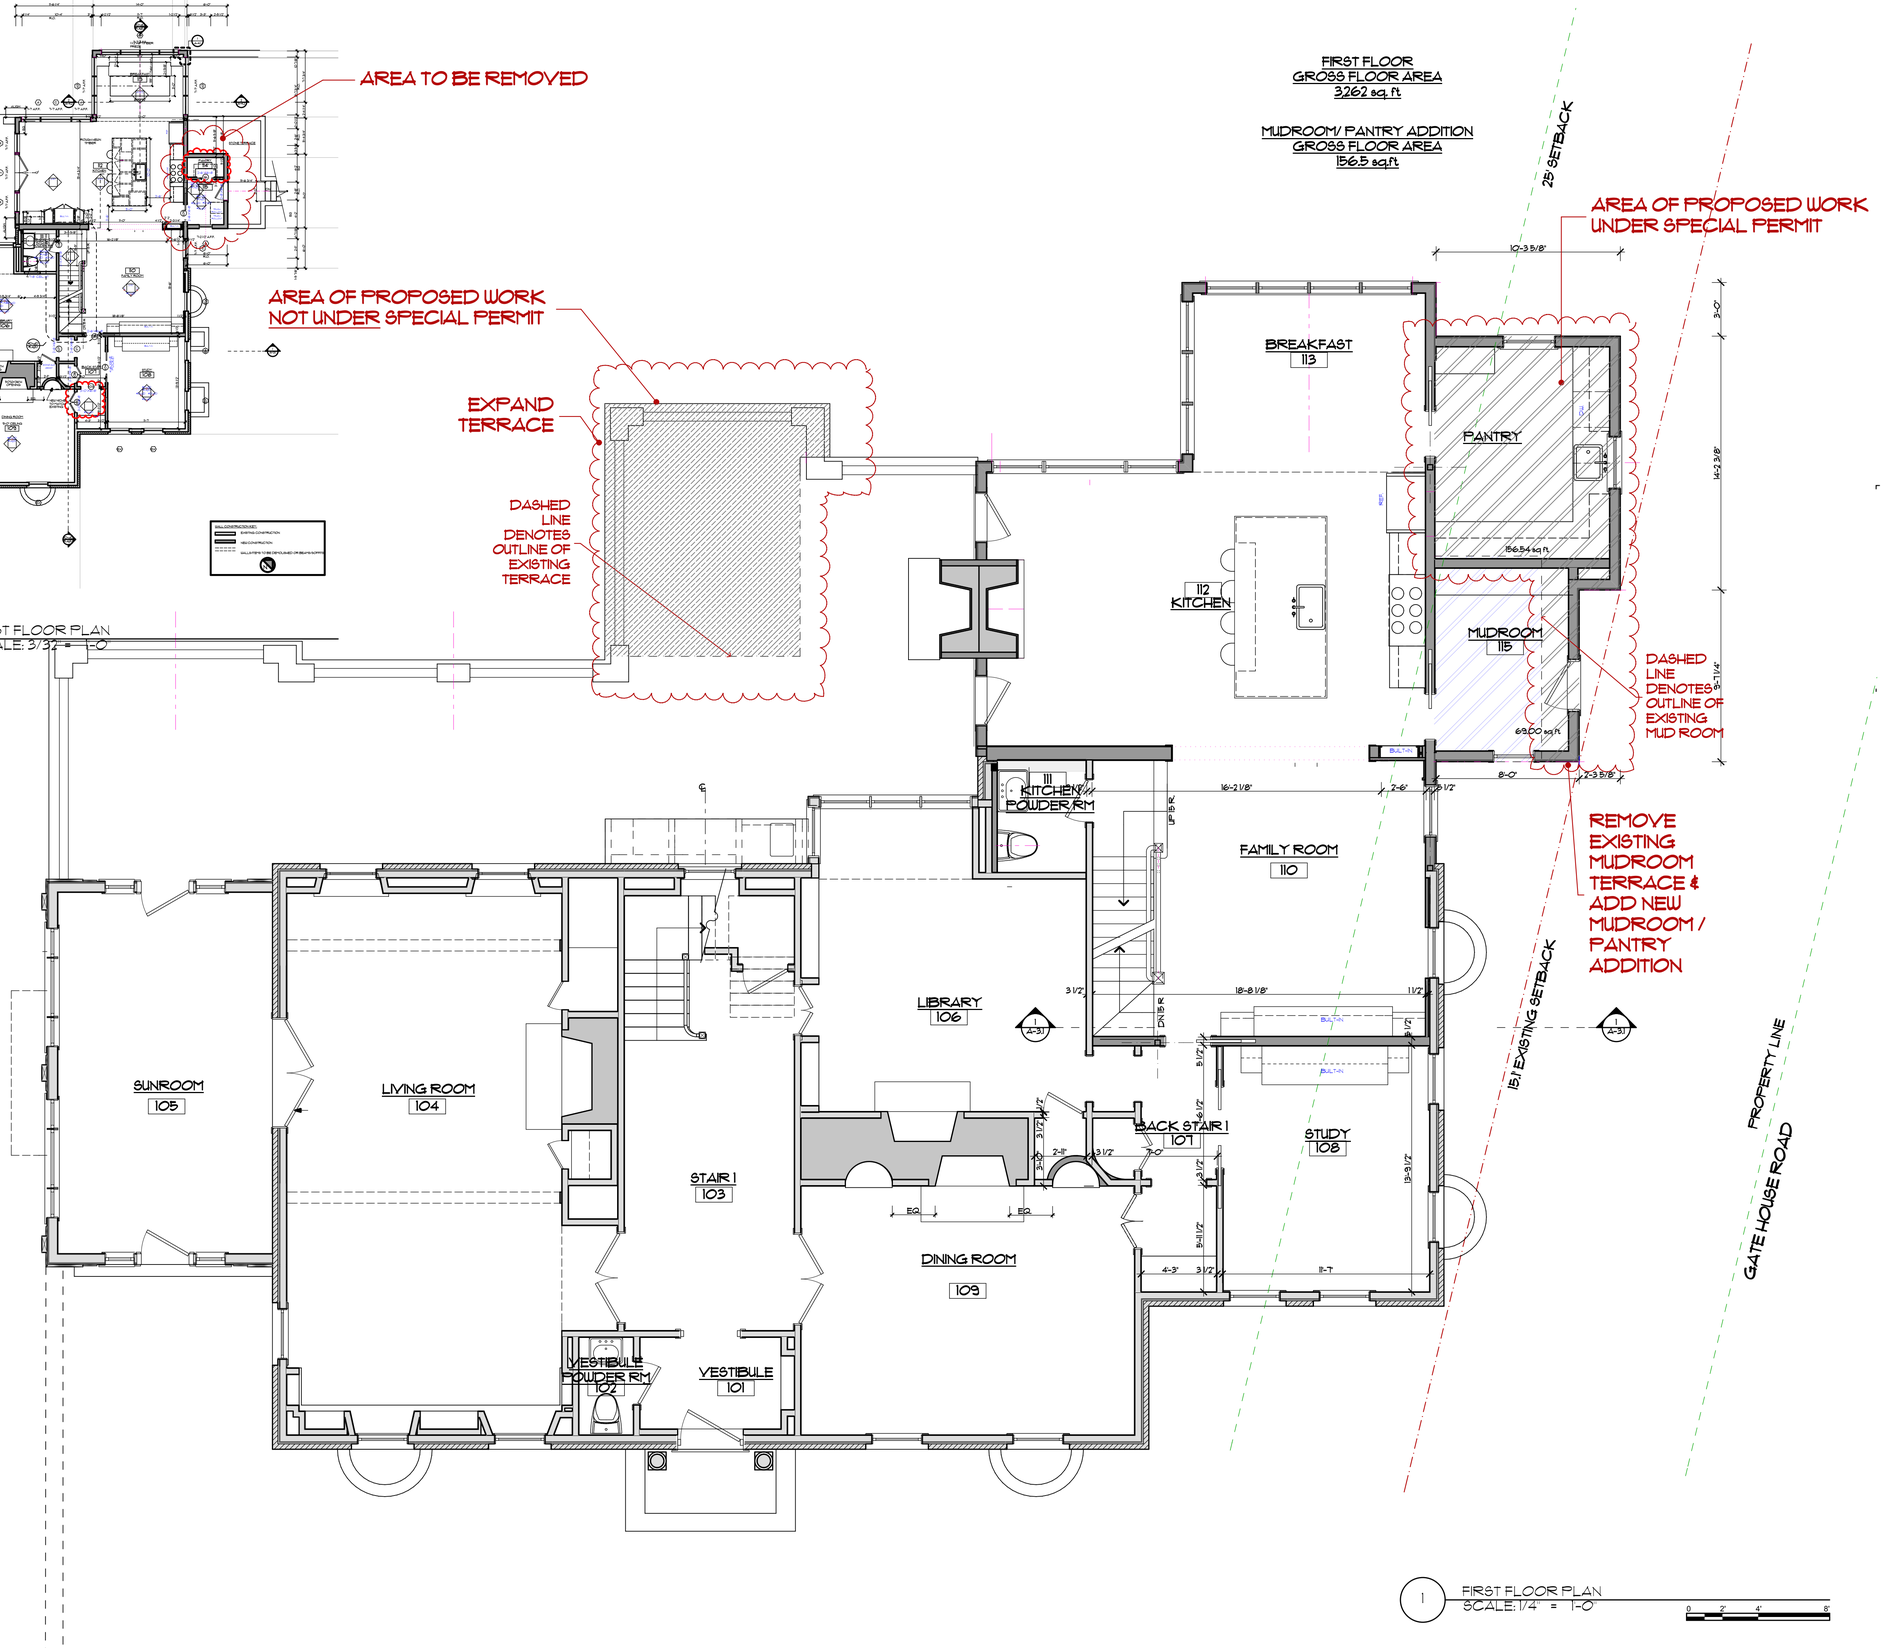

1 FIRST FLOOR PLAN
SCALE: 1/4" = 1'-0"

BOTTICELLI & POHL
ARCHITECTS

82 EASTON STREET
NANTUCKET, MA 02554
P 508 228 5455
F 508 228 3718

9 EAST STREET
BOSTON, MA 02111
P 617 482 4543
F 617 482 4562

First Floor Plan

Laughlin Residence
109 Essex Road
Chestnut Hill
Newton, MA
02467

REVISED: 2018-02-04

A-1.1

ALL DRAWINGS AND DESIGNS CONTAINED ARE THE SOLE PROPERTY OF BOTTICELLI & POHL, P.C. NO PUBLICATION OR USE OF THESE DOCUMENTS IS PERMITTED WITHOUT PRIOR APPROVAL FROM BOTTICELLI & POHL, P.C.

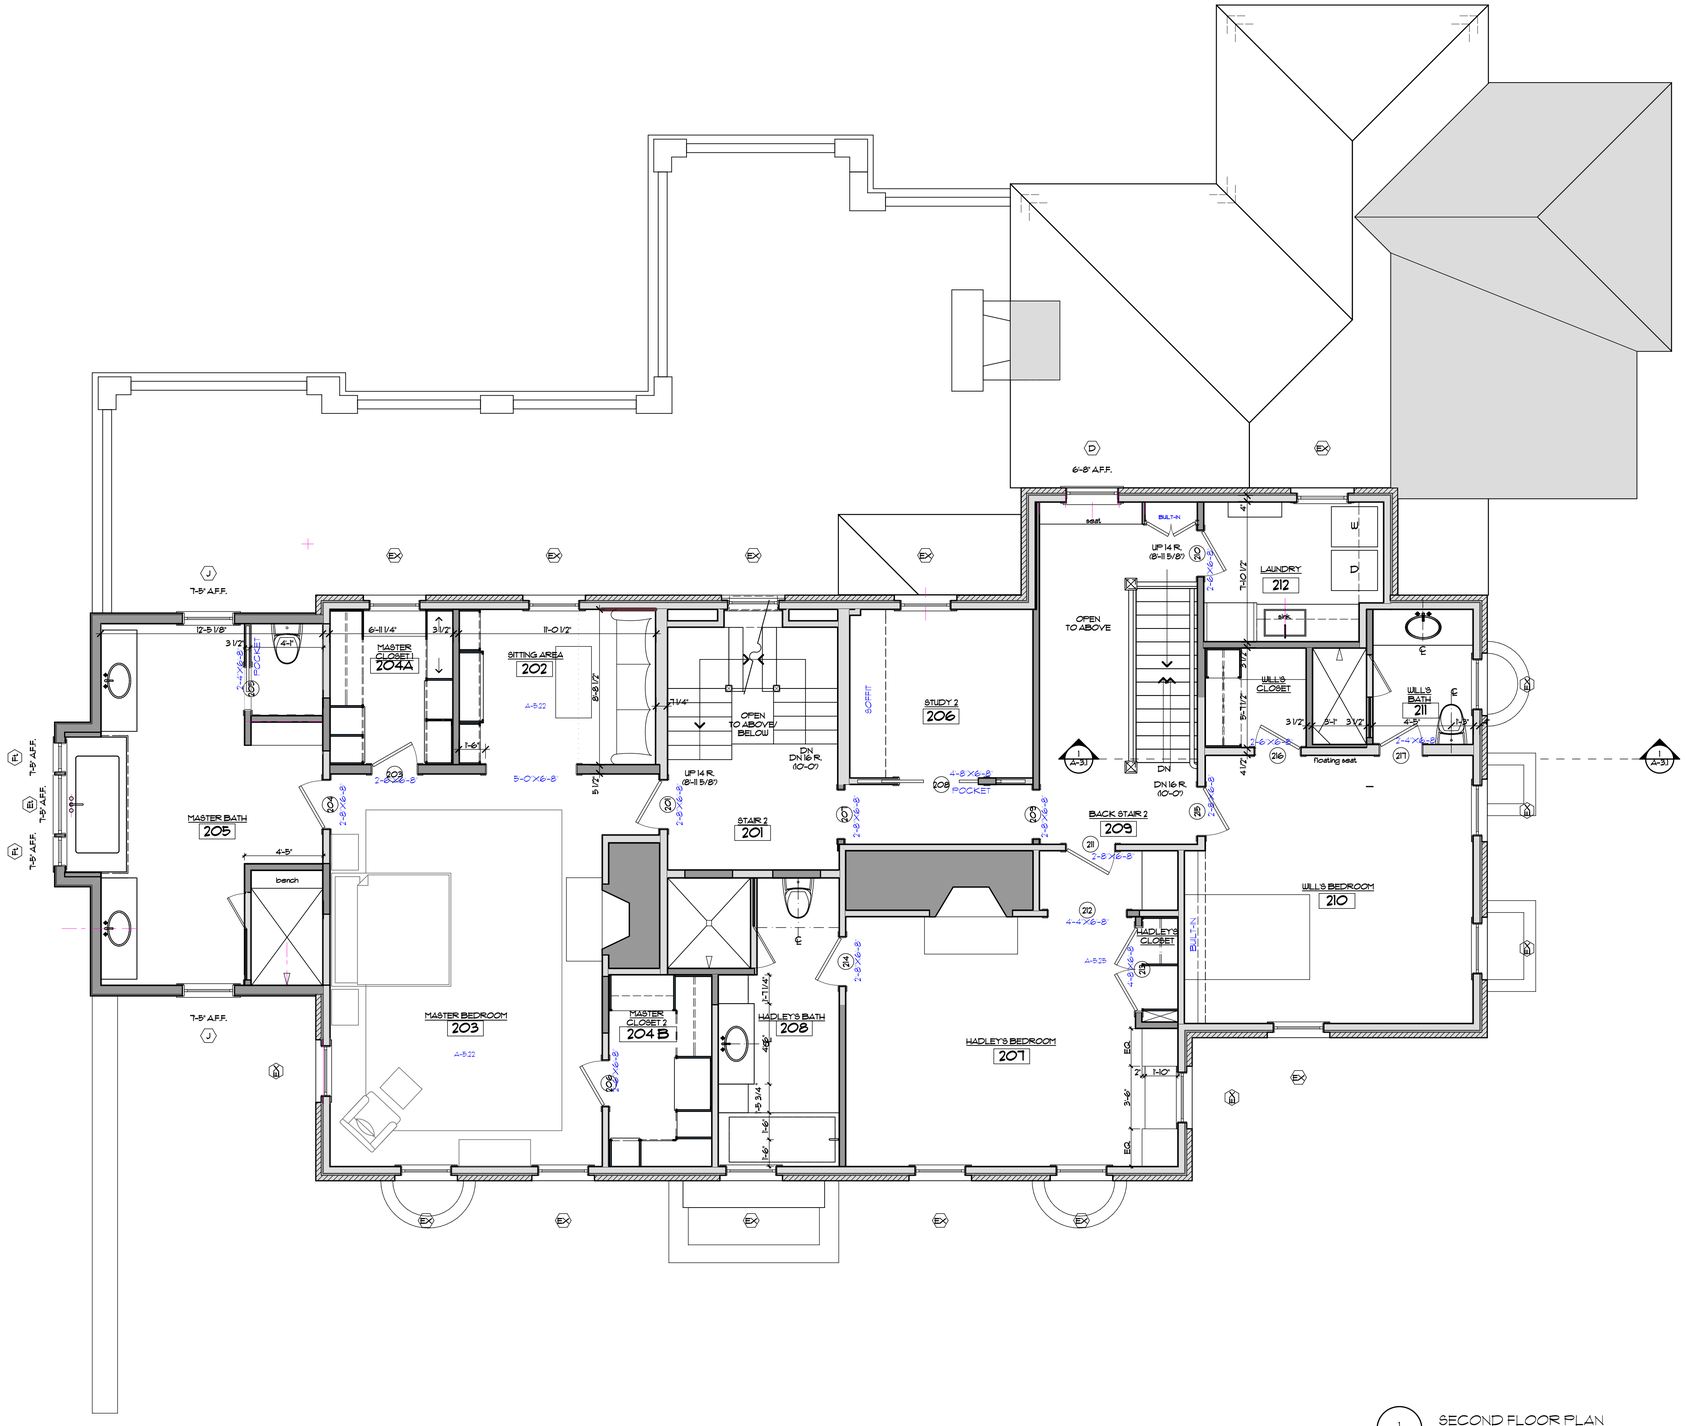

1 SECOND FLOOR PLAN
SCALE: 1/4" = 1'-0"

BOTTICELLI & POHL
ARCHITECTS

82 EASTON STREET
NANTUCKET, MA 02554
P 508 228 5455
F 508 228 3718

9 EAST STREET
BOSTON, MA 02111
P 617 482 4543
F 617 482 4562

Second Floor

Laughlin Residence
109 Essex Road
Chestnut Hill
Newton, MA
02467

REVISED: 2018-02-04

A-1.2

ALL DRAWINGS AND DESIGNS CONTAINED ARE THE SOLE PROPERTY OF BOTTICELLI & POHL, P.C. NO PUBLICATION OR USE OF THESE DOCUMENTS IS PERMITTED WITHOUT PRIOR APPROVAL FROM BOTTICELLI & POHL, P.C.

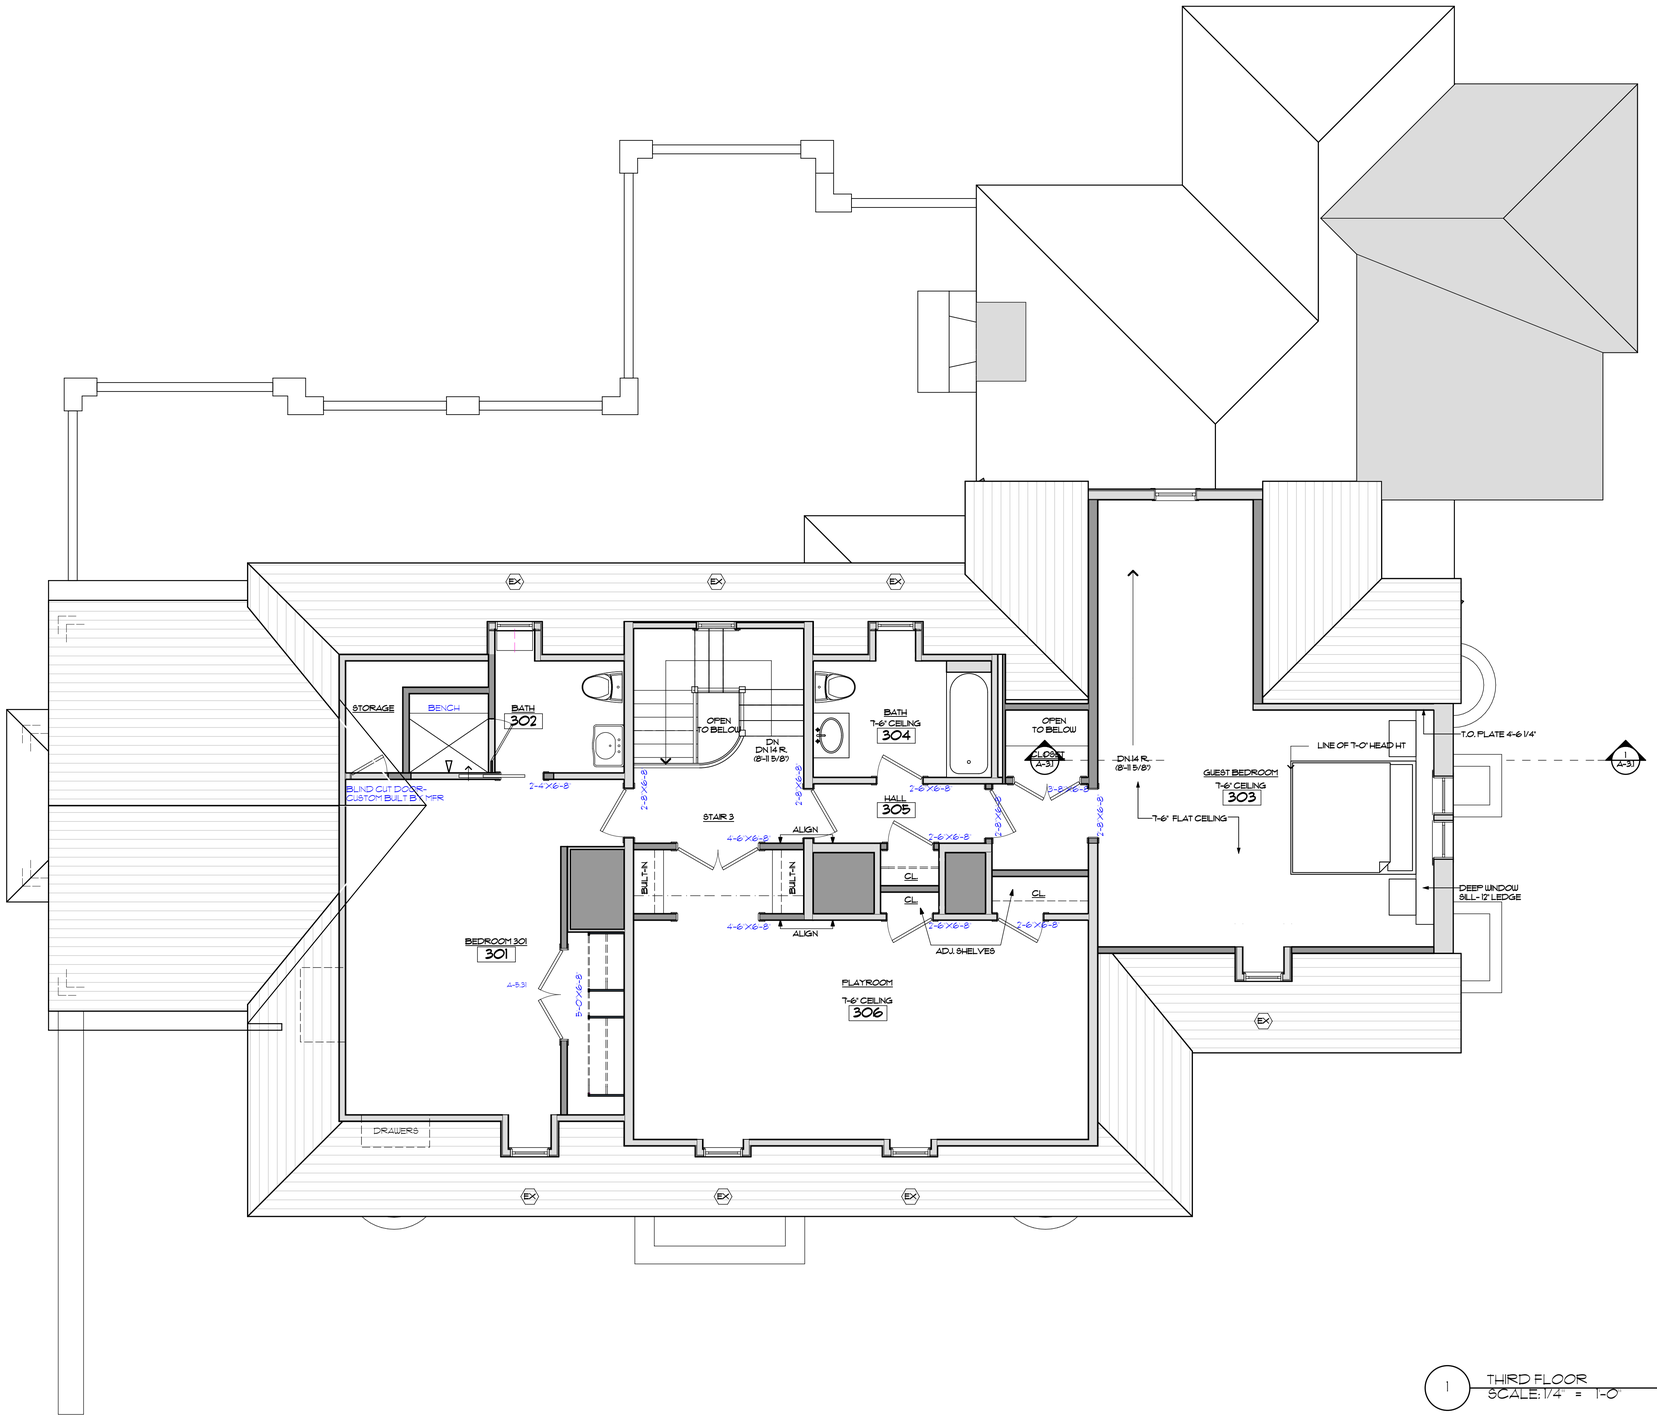

1 THIRD FLOOR
SCALE: 1/4" = 1'-0"

0 2' 4' 8'

BOTTICELLI & POHL
ARCHITECTS

82 EASTON STREET
NANTUCKET, MA 02554
P 508 228 5455
F 508 228 3718

9 EAST STREET
BOSTON, MA 02111
P 617 482 4543
F 617 482 4562

Third Floor

Laughlin Residence
109 Essex Road
Chestnut Hill
Newton, MA
02467

REVISED: 2018-02-04

A-1.3

ALL DRAWINGS AND DESIGNS CONTAINED ARE THE SOLE PROPERTY OF BOTTICELLI & POHL, P.C. NO PUBLICATION OR USE OF THESE DOCUMENTS IS PERMITTED WITHOUT PRIOR APPROVAL FROM BOTTICELLI & POHL, P.C.

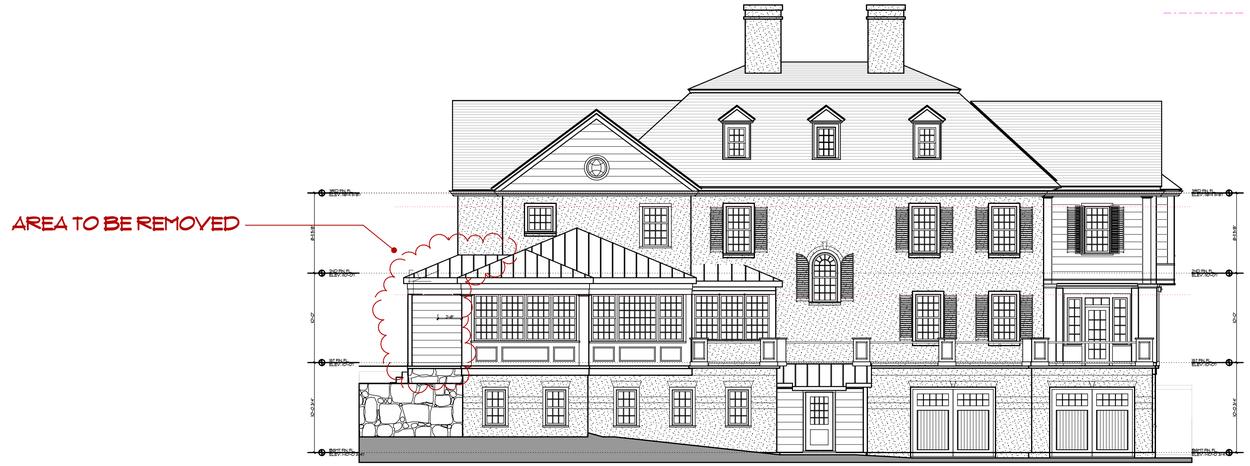

NORTH ELEVATION
SCALE: 1/8" = 1'-0"

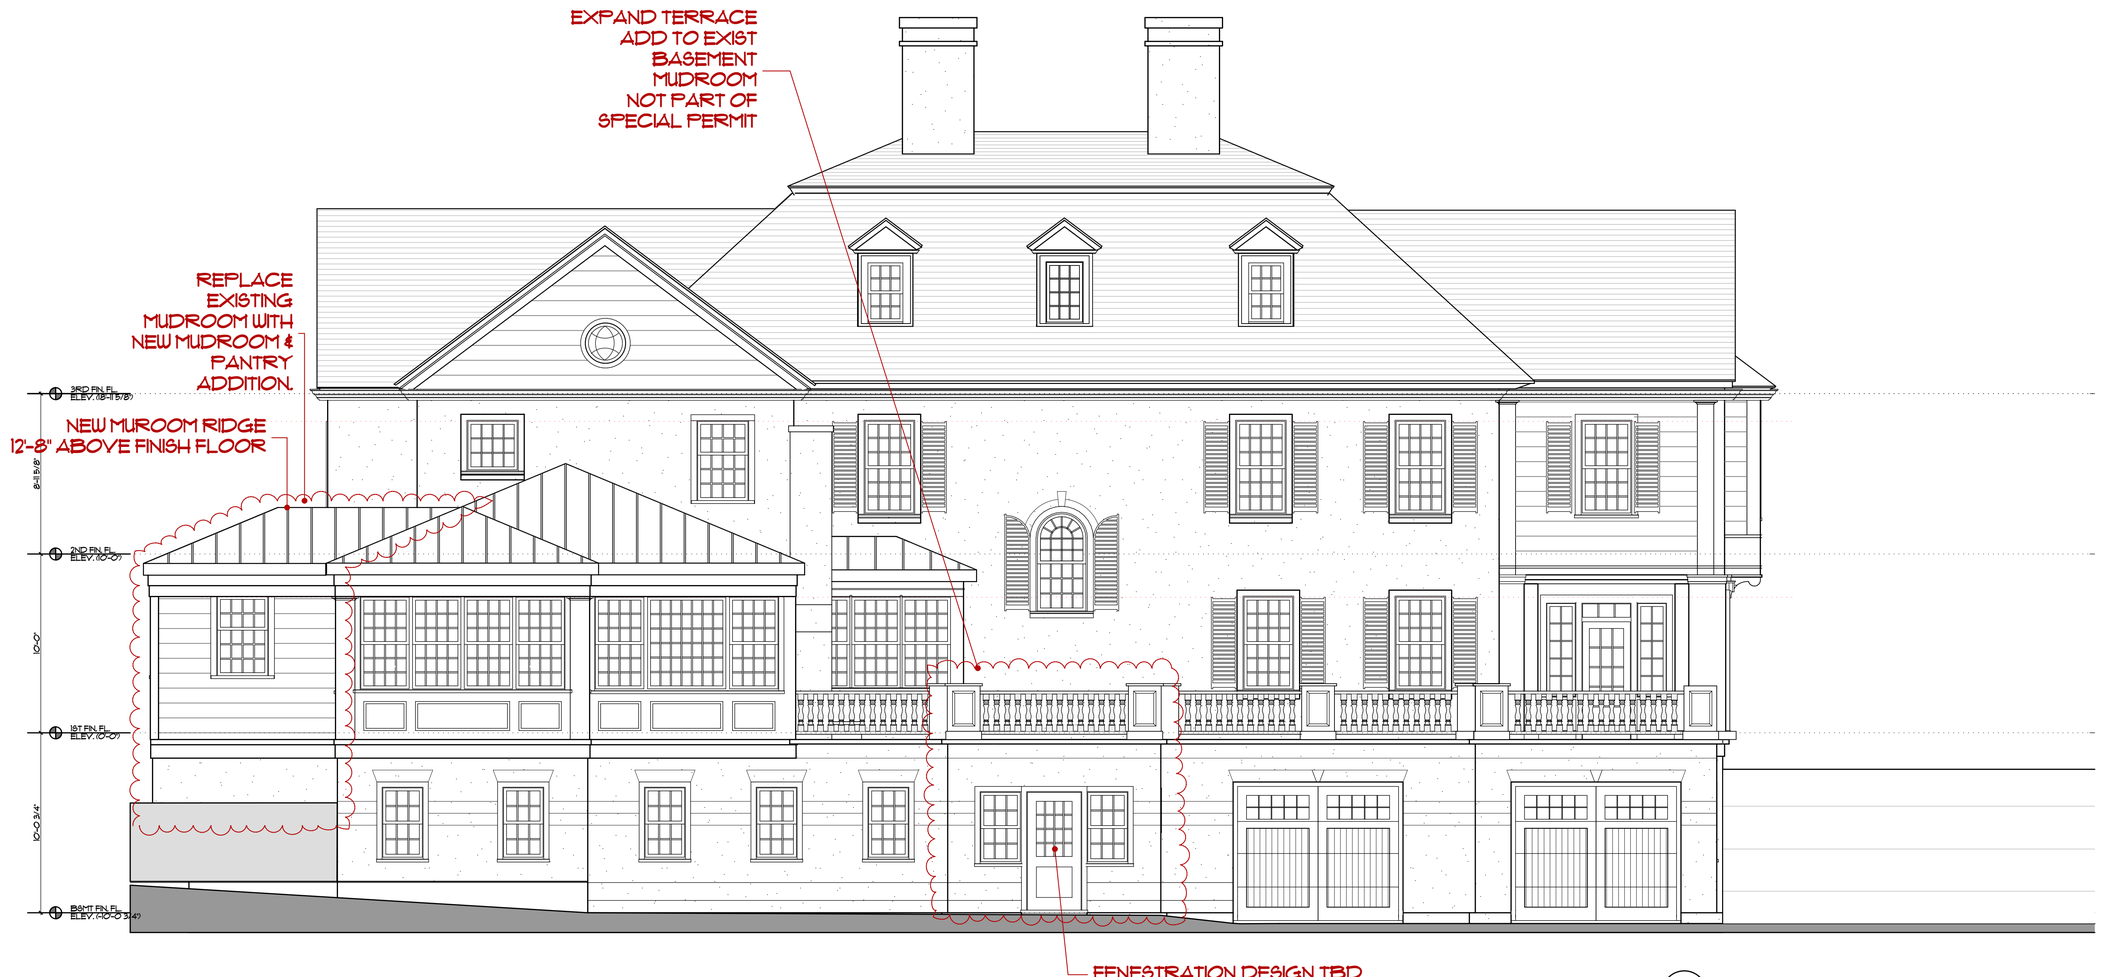

1 NORTH ELEVATION
SCALE: 1/4" = 1'-0"

0 2' 4' 8'

BOTTICELLI & POHL
ARCHITECTS

82 EASTON STREET
NANTUCKET, MA 02554
P 508 228 5455
F 508 228 3718

9 EAST STREET
BOSTON, MA 02111
P 617 482 4543
F 617 482 4562

North Elevation

Laughlin Residence
109 Essex Road
Chestnut Hill
Newton, MA
02467

REVISED: 2015-02-04

A-2.1

ALL DRAWINGS AND DESIGNS CONTAINED ARE THE SOLE PROPERTY OF BOTTICELLI & POHL, P.C. NO PUBLICATION OR USE OF THESE DOCUMENTS IS PERMITTED WITHOUT PRIOR APPROVAL FROM BOTTICELLI & POHL, P.C.

EAST ELEVATION
SCALE: 1/8" = 1'-0"

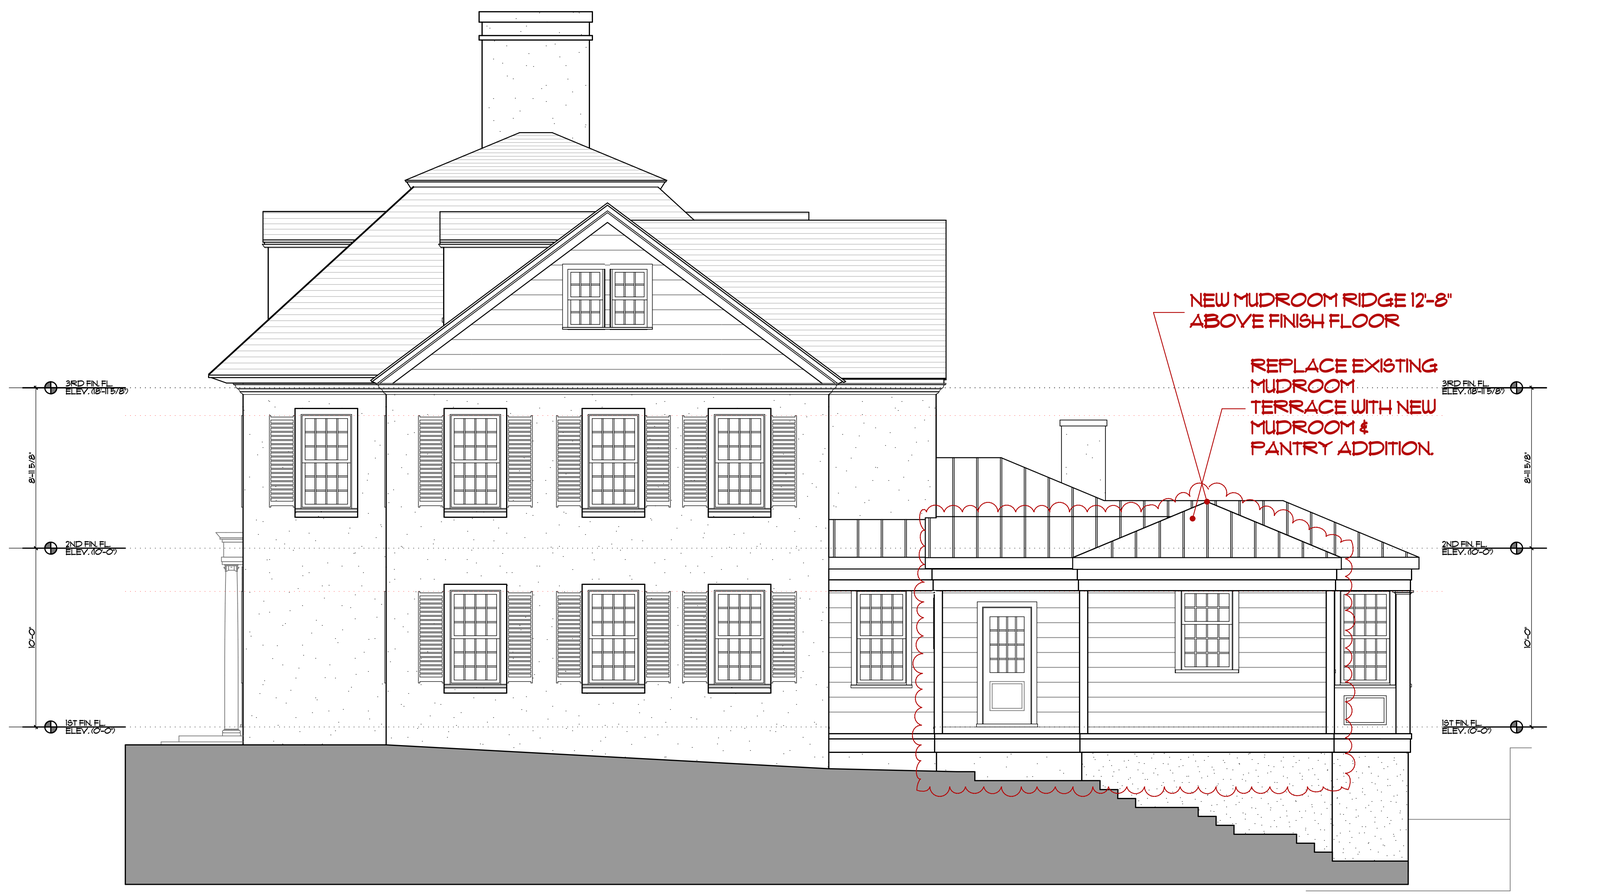

1 EAST ELEVATION
SCALE: 1/4" = 1'-0"

0 2' 4' 8'

BOTTICELLI & POHL
ARCHITECTS

82 EASTON STREET
NANTUCKET, MA 02554
P 508 228 5455
F 508 228 3718

9 EAST STREET
BOSTON, MA 02111
P 617 482 4543
F 617 482 4562

East Elevation

Laughlin Residence
109 Essex Road
Chestnut Hill
Newton, MA
02467

REVISED: 2015-02-04

A-2.2

ALL DRAWINGS AND DESIGNS CONTAINED ARE THE SOLE PROPERTY OF BOTTICELLI & POHL, P.C. NO PUBLICATION OR USE OF THESE DOCUMENTS IS PERMITTED WITHOUT PRIOR APPROVAL FROM BOTTICELLI & POHL, P.C.

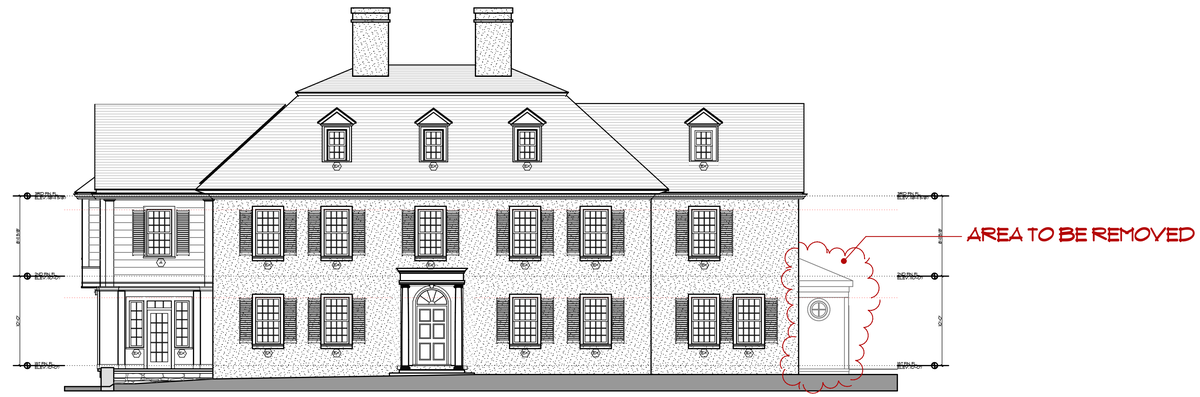

SOUTH ELEVATION
SCALE: 1/8" = 1'-0"

1 SOUTH ELEVATION
SCALE: 1/4" = 1'-0"

0 2' 4' 8'

BOTTICELLI & POHL
ARCHITECTS

82 EASTON STREET
NANTUCKET, MA 02554
P 508 228 5455
F 508 228 3718

9 EAST STREET
BOSTON, MA 02111
P 617 482 4543
F 617 482 4562

South Elevation

Laughlin Residence
109 Essex Road
Chestnut Hill
Newton, MA
02467

REVISED: 2015-02-04

A-2.3

ALL DRAWINGS AND DESIGNS CONTAINED ARE THE SOLE PROPERTY OF BOTTICELLI & POHL, P.C. NO PUBLICATION OR USE OF THESE DOCUMENTS IS PERMITTED WITHOUT PRIOR APPROVAL FROM BOTTICELLI & POHL, P.C.

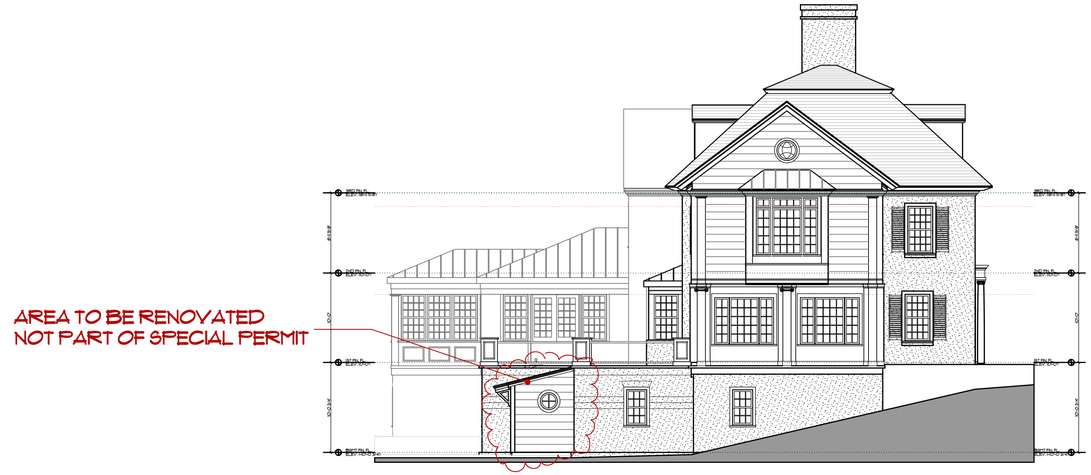

WEST ELEVATION
SCALE: 1/8" = 1'-0"

1 WEST ELEVATION
SCALE: 1/4" = 1'-0"

0 2' 4' 8'

BOTTICELLI & POHL
ARCHITECTS

82 EASTON STREET
NANTUCKET, MA 02554
P 508 228 5455
F 508 228 3718

9 EAST STREET
BOSTON, MA 02111
P 617 482 4543
F 617 482 4562

West Elevation

Laughlin Residence
109 Essex Road
Chestnut Hill
Newton, MA
02467

REVISED: 2018-02-04

A-2.4

ALL DRAWINGS AND DESIGNS CONTAINED ARE THE SOLE PROPERTY OF BOTTICELLI & POHL, P.C. NO PUBLICATION OR USE OF THESE DOCUMENTS IS PERMITTED WITHOUT PRIOR APPROVAL FROM BOTTICELLI & POHL, P.C.